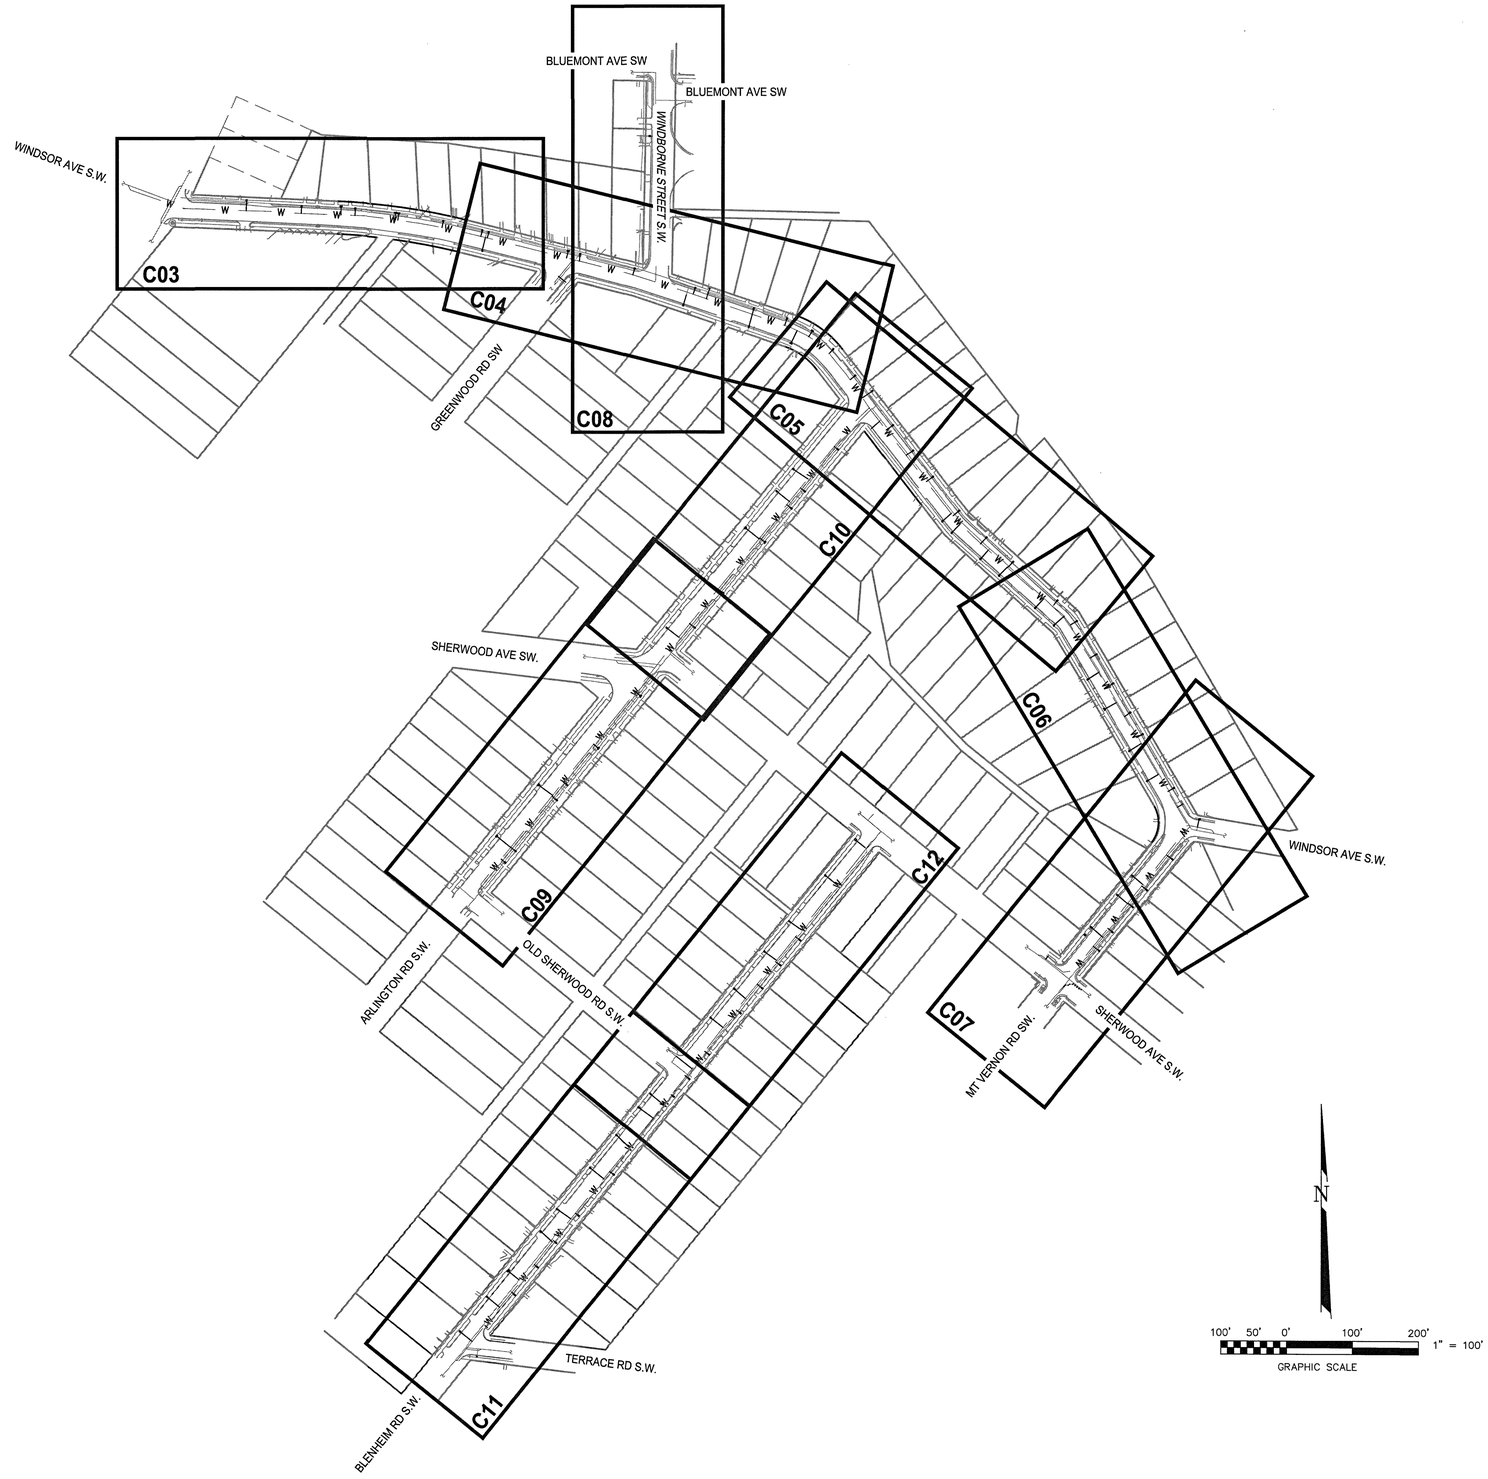

parker
DESIGN GROUP
ENGINEERS • SURVEYORS • PLANNERS • LANDSCAPE ARCHITECTS
2122 Carolina Ave, SW
Roanoke, VA 24014
Ph: 540-387-1153
Fax: 540-389-5767
1915-B W. Cary Street
Richmond, VA 23220
Phone: 804-358-2947
Fax: 804-359-9645
180 AMT Tech Dr.
Suite 101-B
Rocky Mount, VA 24151
Phone: 804-358-2947
Fax: 804-359-9645
www.parkerdg.com

These documents are the property of Parker Design Group(PDG) and may not be reproduced or used without the express permission of PDG. Any reuse of these documents without authorization of PDG will be at the sole risk of the individual or entity utilizing said documents.

COMMONWEALTH OF VIRGINIA
SIMON L. RUTROUGH
Lic. No. 050774
10/31/2017
PROFESSIONAL ENGINEER

RALEIGH COURT WATERLINE UTILITY REPLACEMENT PLAN

WESTERN VIRGINIA WATER AUTHORITY
ROANOKE CITY, VIRGINIA

REVISIONS:

DESIGNED BY:	SLR
DRAWN BY:	SLR
CHECKED BY:	SLR

DATE:
31 October, 2017

SHEET TITLE:
OVERALL MAP

SCALE:
1"=100'

SHEET NO.
C02