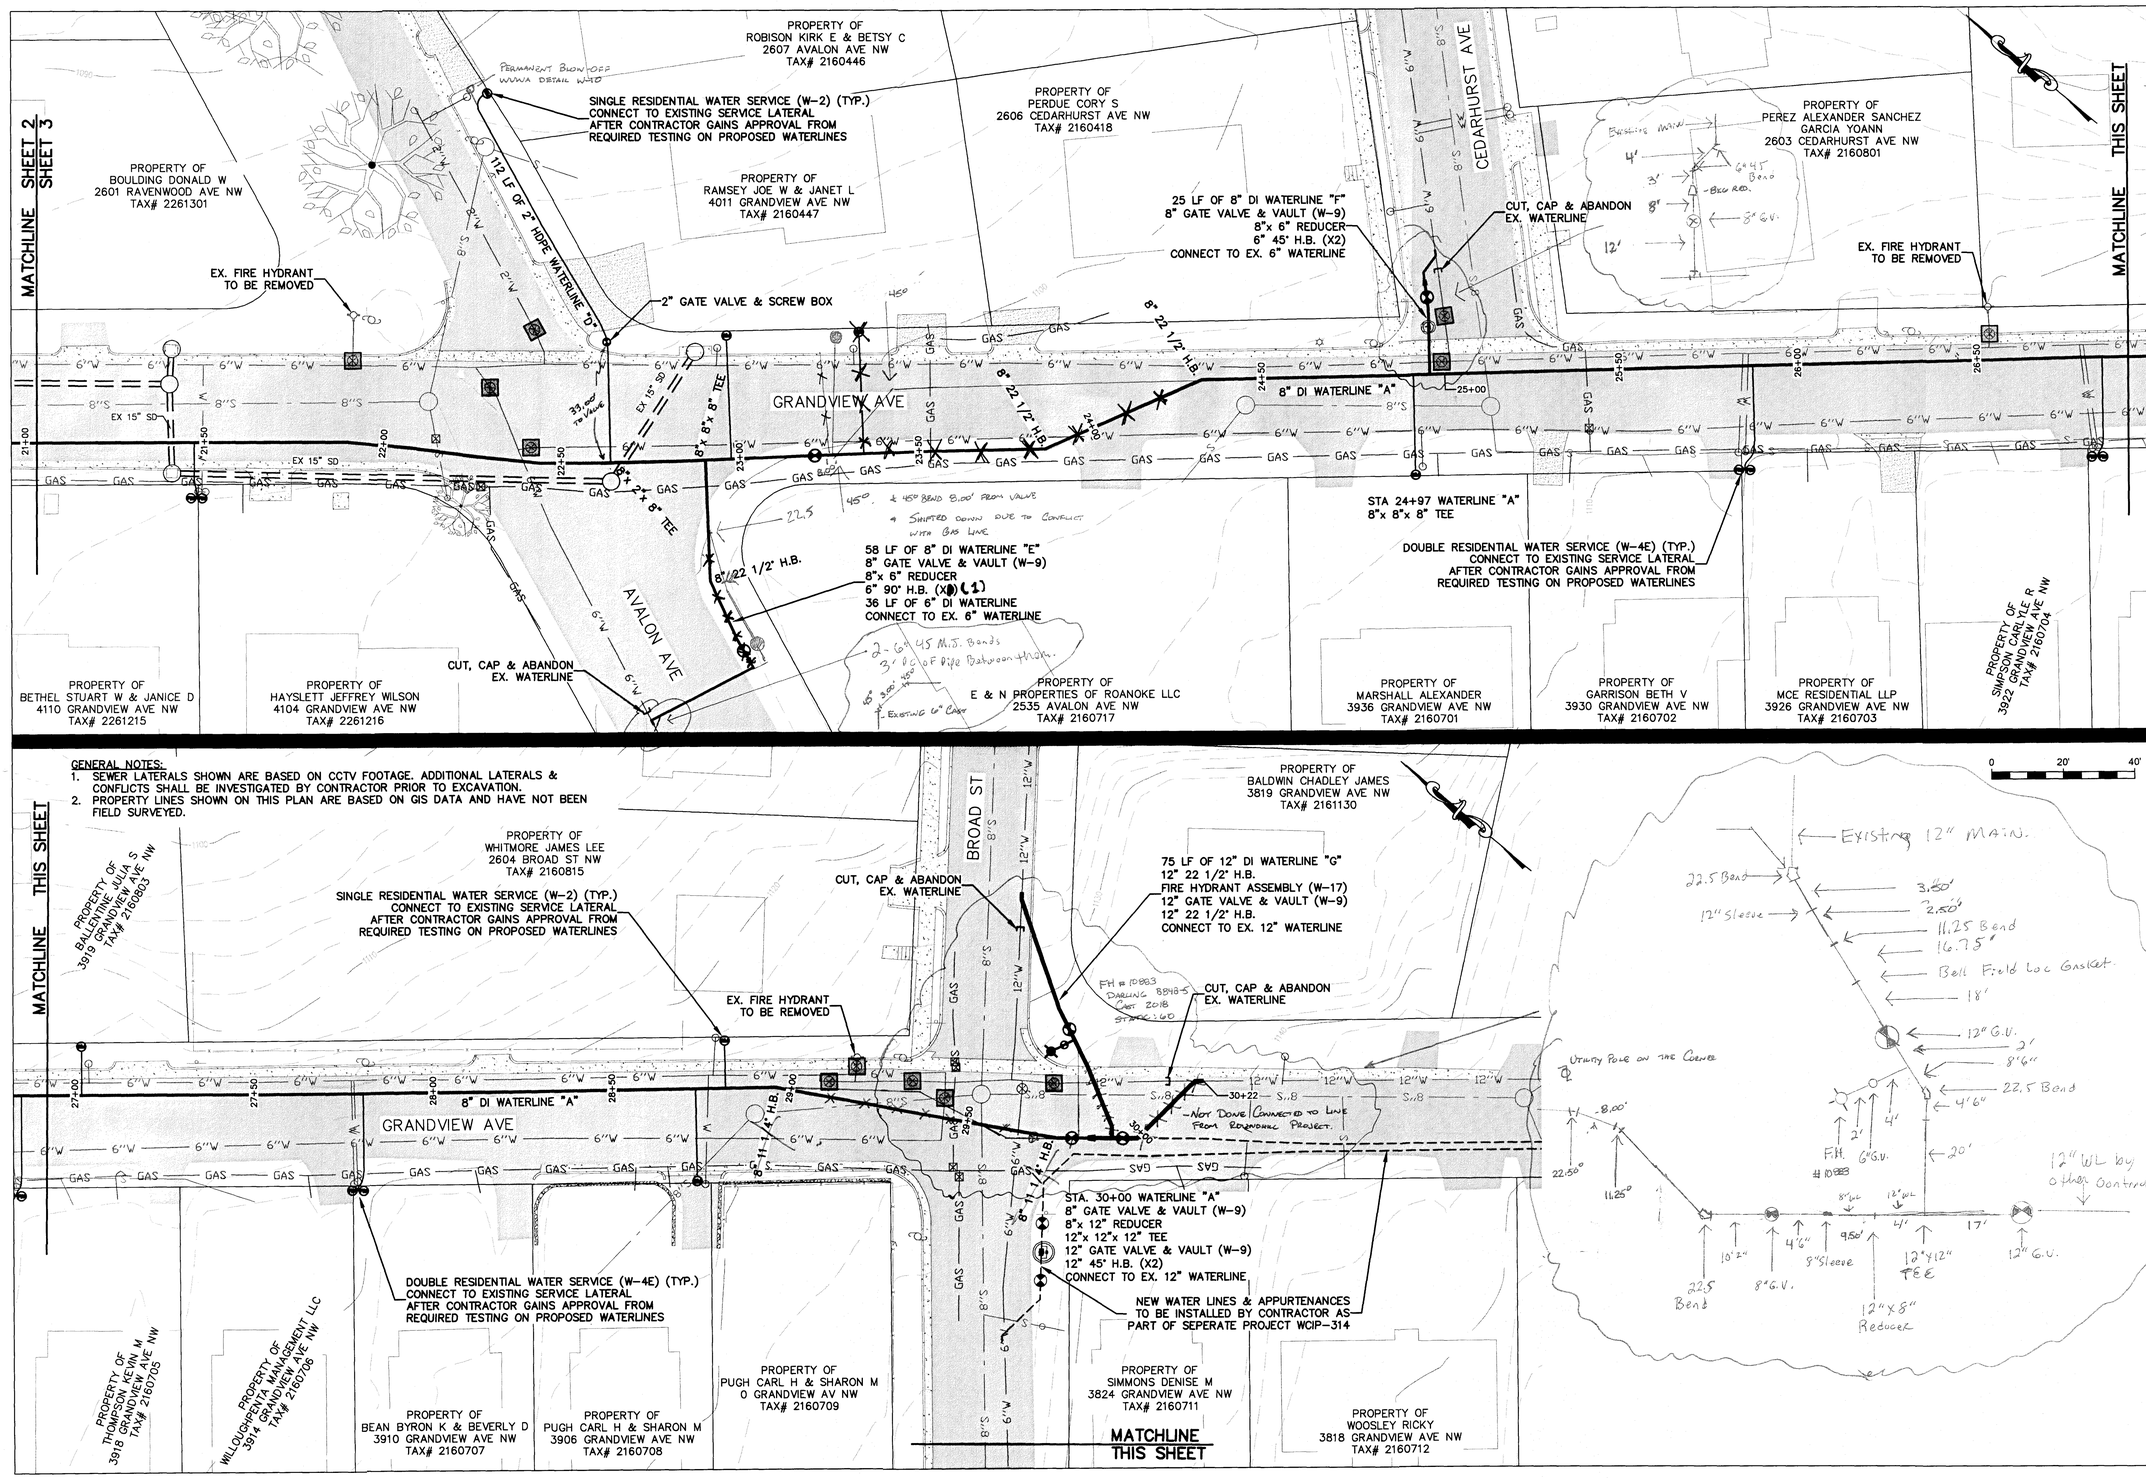

GENERAL NOTES:
1. SEWER LATERALS SHOWN ARE BASED ON CCTV FOOTAGE. ADDITIONAL LATERALS & CONFLICTS SHALL BE INVESTIGATED BY CONTRACTOR PRIOR TO EXCAVATION.
2. PROPERTY LINES SHOWN ON THIS PLAN ARE BASED ON GIS DATA AND HAVE NOT BEEN FIELD SURVEYED.

WESTERN VIRGINIA WATER AUTHORITY
ENGINEERING SERVICES
601 S JEFFERSON ST, SUITE 300
ROANOKE, VA 24011
540-853-5700

COMMONWEALTH OF VIRGINIA
SCOTT KROLL
Lic. No. 23851
12/12/2018
PROFESSIONAL ENGINEER

RAVENWOOD WATERLINE REPLACEMENT

PLAN

Rev	Description	Date	By

Designed: DRJ
Drawn: NSS, DRJ
Checked: FOPS
Approved: SK
Date: DEC 2018
Project: WCIP-312

3
Sheet 3 of 3