THE EXISTING UNDERGROUND UTILITIES SHOWN HEREON ARE BASED ON AVAILABLE INFORMATION. UTILITIES MAY EXIST WITHIN THE CONSTRUCTION AREA OF THESE PLANS THAT ARE NOT SHOWN. THE CONTRACTOR SHALL BE RESPONSIBLE FOR DETERMINING THE EXACT LOCATION AND DEPTH OF ALL UTILITIES BEFORE COMMENCING WORK, AND FOR ANY DAMAGES WHICH OCCUR BY HIS FAILURE TO LOCATE THESE UNDERGROUND UTILITIES. IF DURING CONSTRUCTION OPERATIONS THE CONTRACTOR SHOULD ENCOUNTER UTILITIES OTHER THAN THOSE SHOWN ON THESE PLANS, HE SHALL IMMEDIATELY NOTIFY THE ENGINEER AND TAKE NECESSARY AND PROPER STEPS TO PROTECT THE FACILITY AND ASSURE CONTINUANCE OF SERVICE. TO MISS UTILITIES, CALL "MISS UTILITIES" AT 1-800-552-7001 (TOLL FREE) 48 HOURS BEFORE DIGGING.

ALL CONSTRUCTION SHALL CONFORM TO THE CITY OF ROANOKE AND VIRGINIA DEPARTMENT OF TRANSPORTATION STANDARDS AND SPECIFICATIONS.

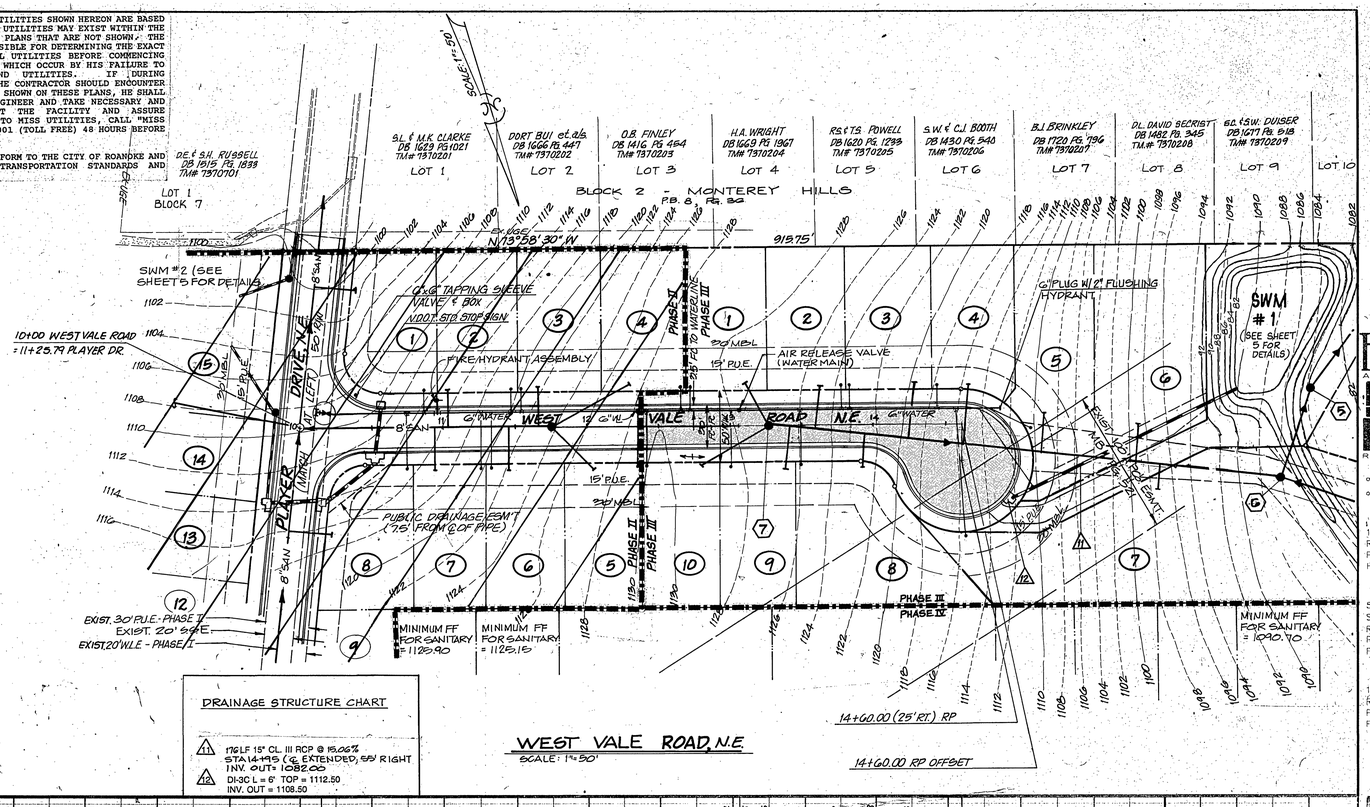

DRAINAGE STRUCTURE CHART

11	176 LF 15" CL. III RCP @ 15.06% STA 14+95 (℄ EXTENDED, 55' RIGHT INV. OUT = 1082.00
12	DI-3C L = 6' TOP = 1112.50 INV. OUT = 1108.50

WEST VALE ROAD, N.E.

SCALE: 1" = 50'

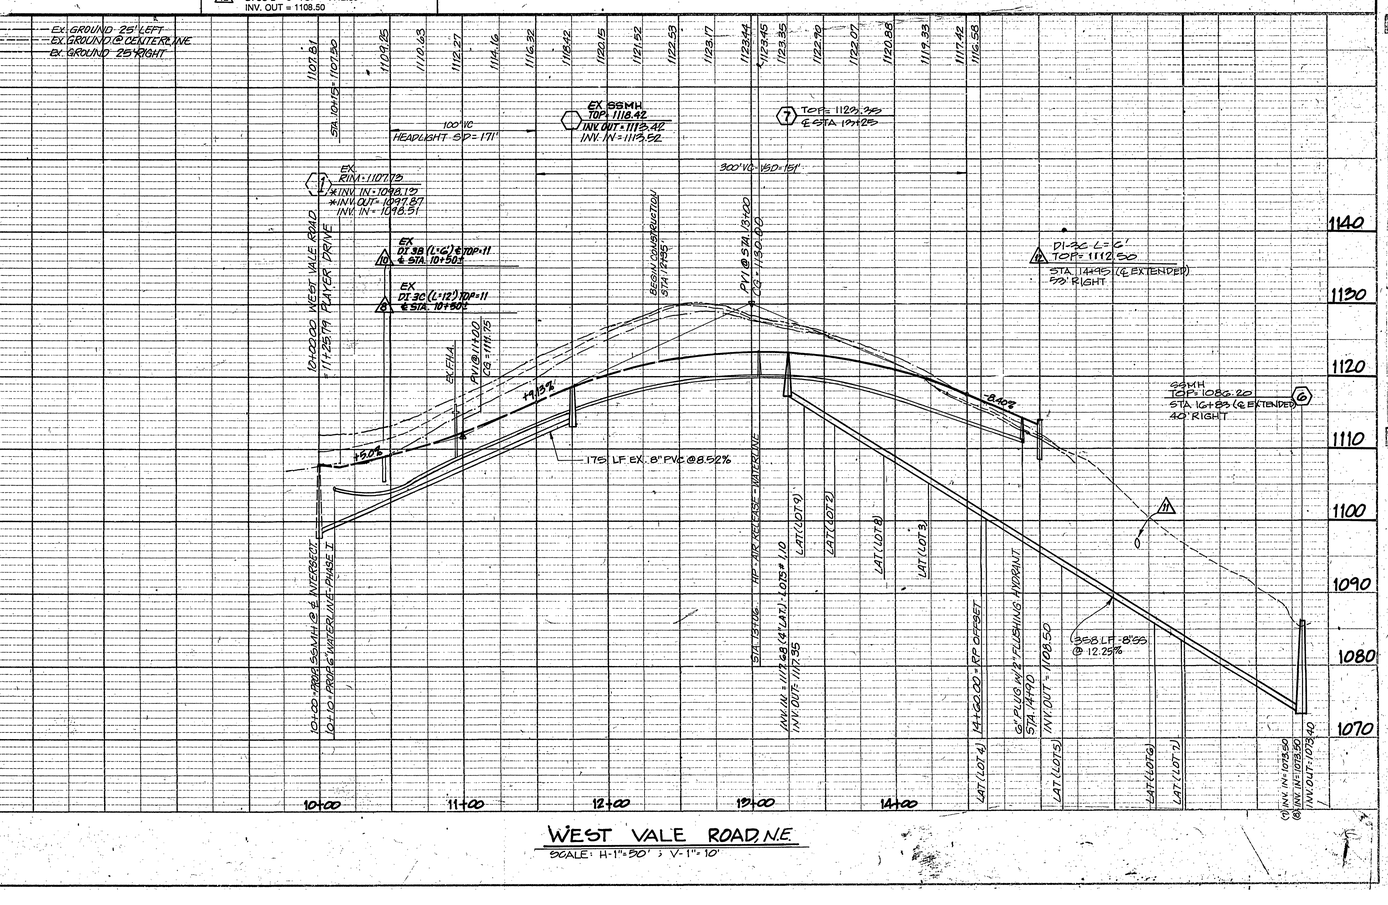

WEST VALE ROAD N.E.

SCALE: H-1" = 50' ; V-1" = 10'

COMMONWEALTH OF VIRGINIA
PATRICIA L. MILEY
No. 023323
PROFESSIONAL ENGINEER

BALZER AND ASSOCIATES INC.
REFLECTING TOMORROW
PLANNERS · ARCHITECTS · ENGINEERS · SURVEYORS

1208 Corporate Circle
Roanoke, Virginia 24018
Phone: 703/772-9580
FAX: 703/772-8059

501 Branchway Road
Suite 100
Richmond, Virginia 23236
Phone: 804/794-0571
FAX: 804/794-2635

1514 East Parham Road
Richmond, Virginia 23238
Phone: 804/262-8046
FAX: 804/264-3032

WEST VALE ROAD, N.E.
PLAN & PROFILE
PHASE III & IV
READ MOUNTAIN ESTATES
CITY OF ROANOKE, VIRGINIA

DRAWN BY
DESIGNED BY
CHECKED BY
DATE APRIL 4, 1997
REVISIONS
1 MAY 20, 1997

SCALE: AS SHOWN
SHEET NO.
C3
OF 12
JOB NO. 94027-3A