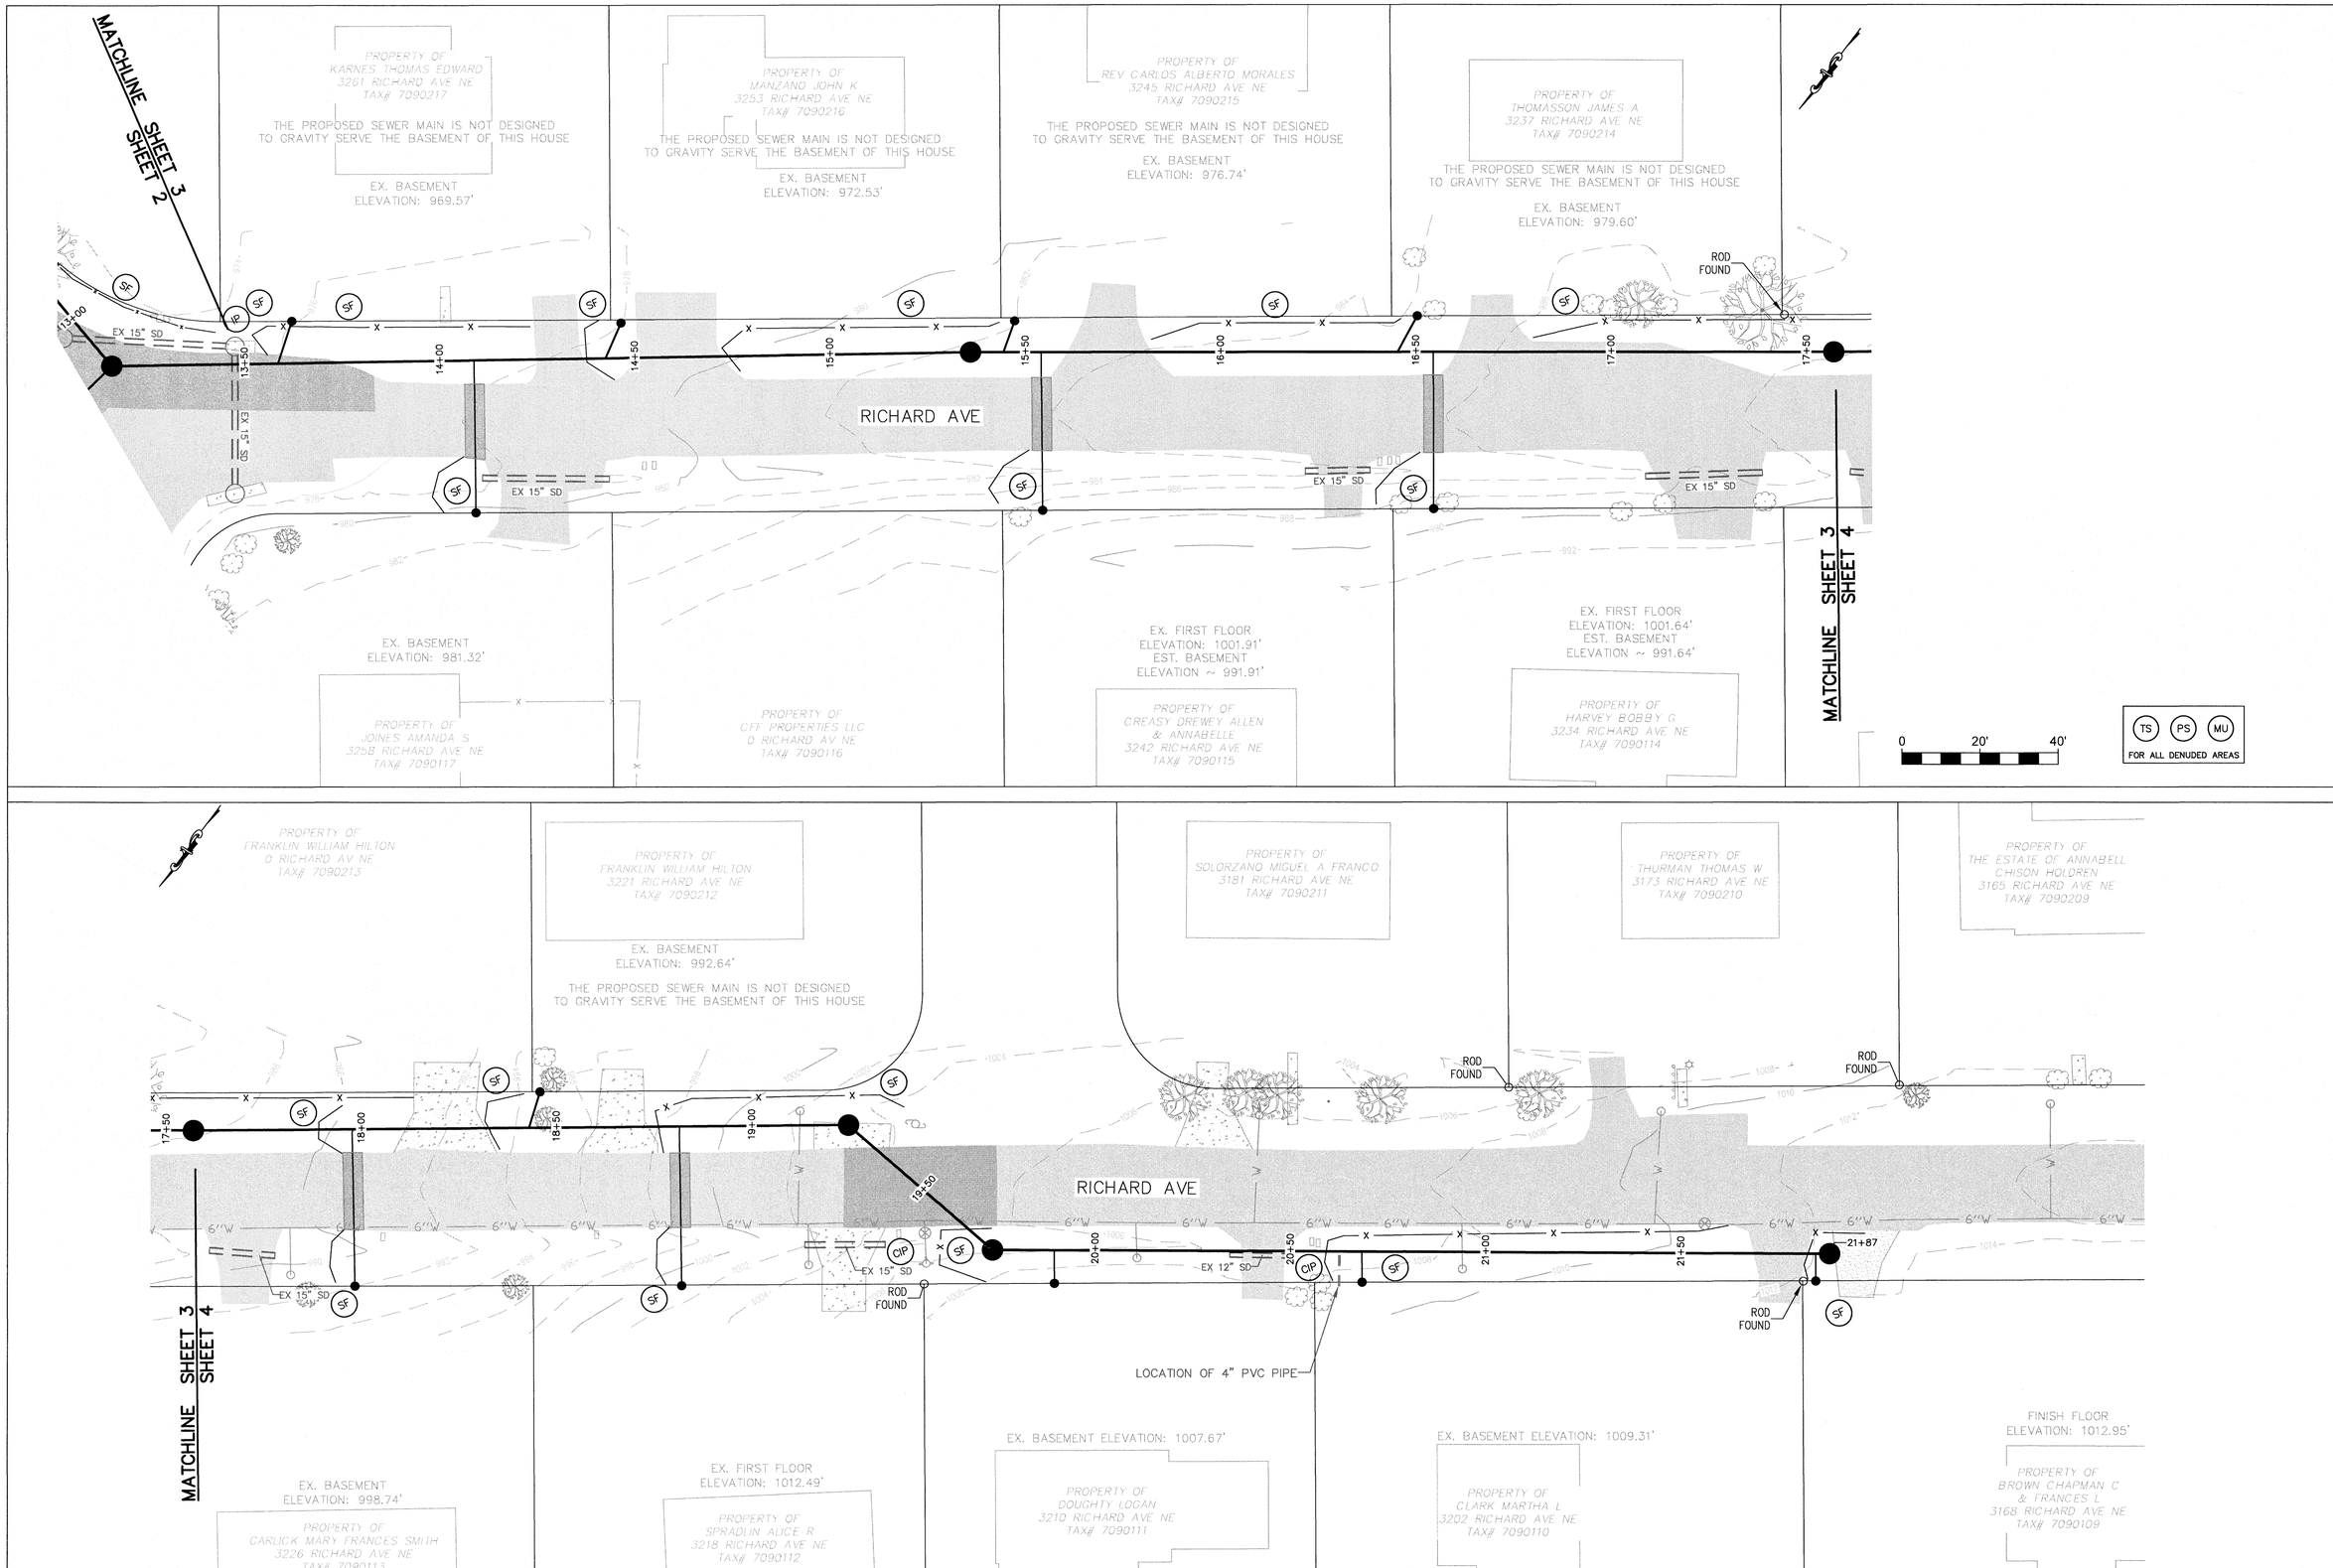

WESTERN VIRGINIA
WATER AUTHORITY
ENGINEERING SERVICES
601 S JEFFERSON ST, SUITE 300
ROANOKE, VA 24011
540-853-5700

COMMONWEALTH OF VIRGINIA
JEFFREY W. ROGERS
Lic. No. 027009
05/03/2021
PROFESSIONAL ENGINEER

RICHARD AVE SEWER MAIN EXTENSION (3200 BLOCK)

E&SC PLAN

Rev	Description	Date	By

Designed: NSS
Drawn: AJC, NSS
Checked: DRJ
Approved: JWR
Date: 05/21/2021
Project: SCIP-068B

7
Sheet 7 of 8