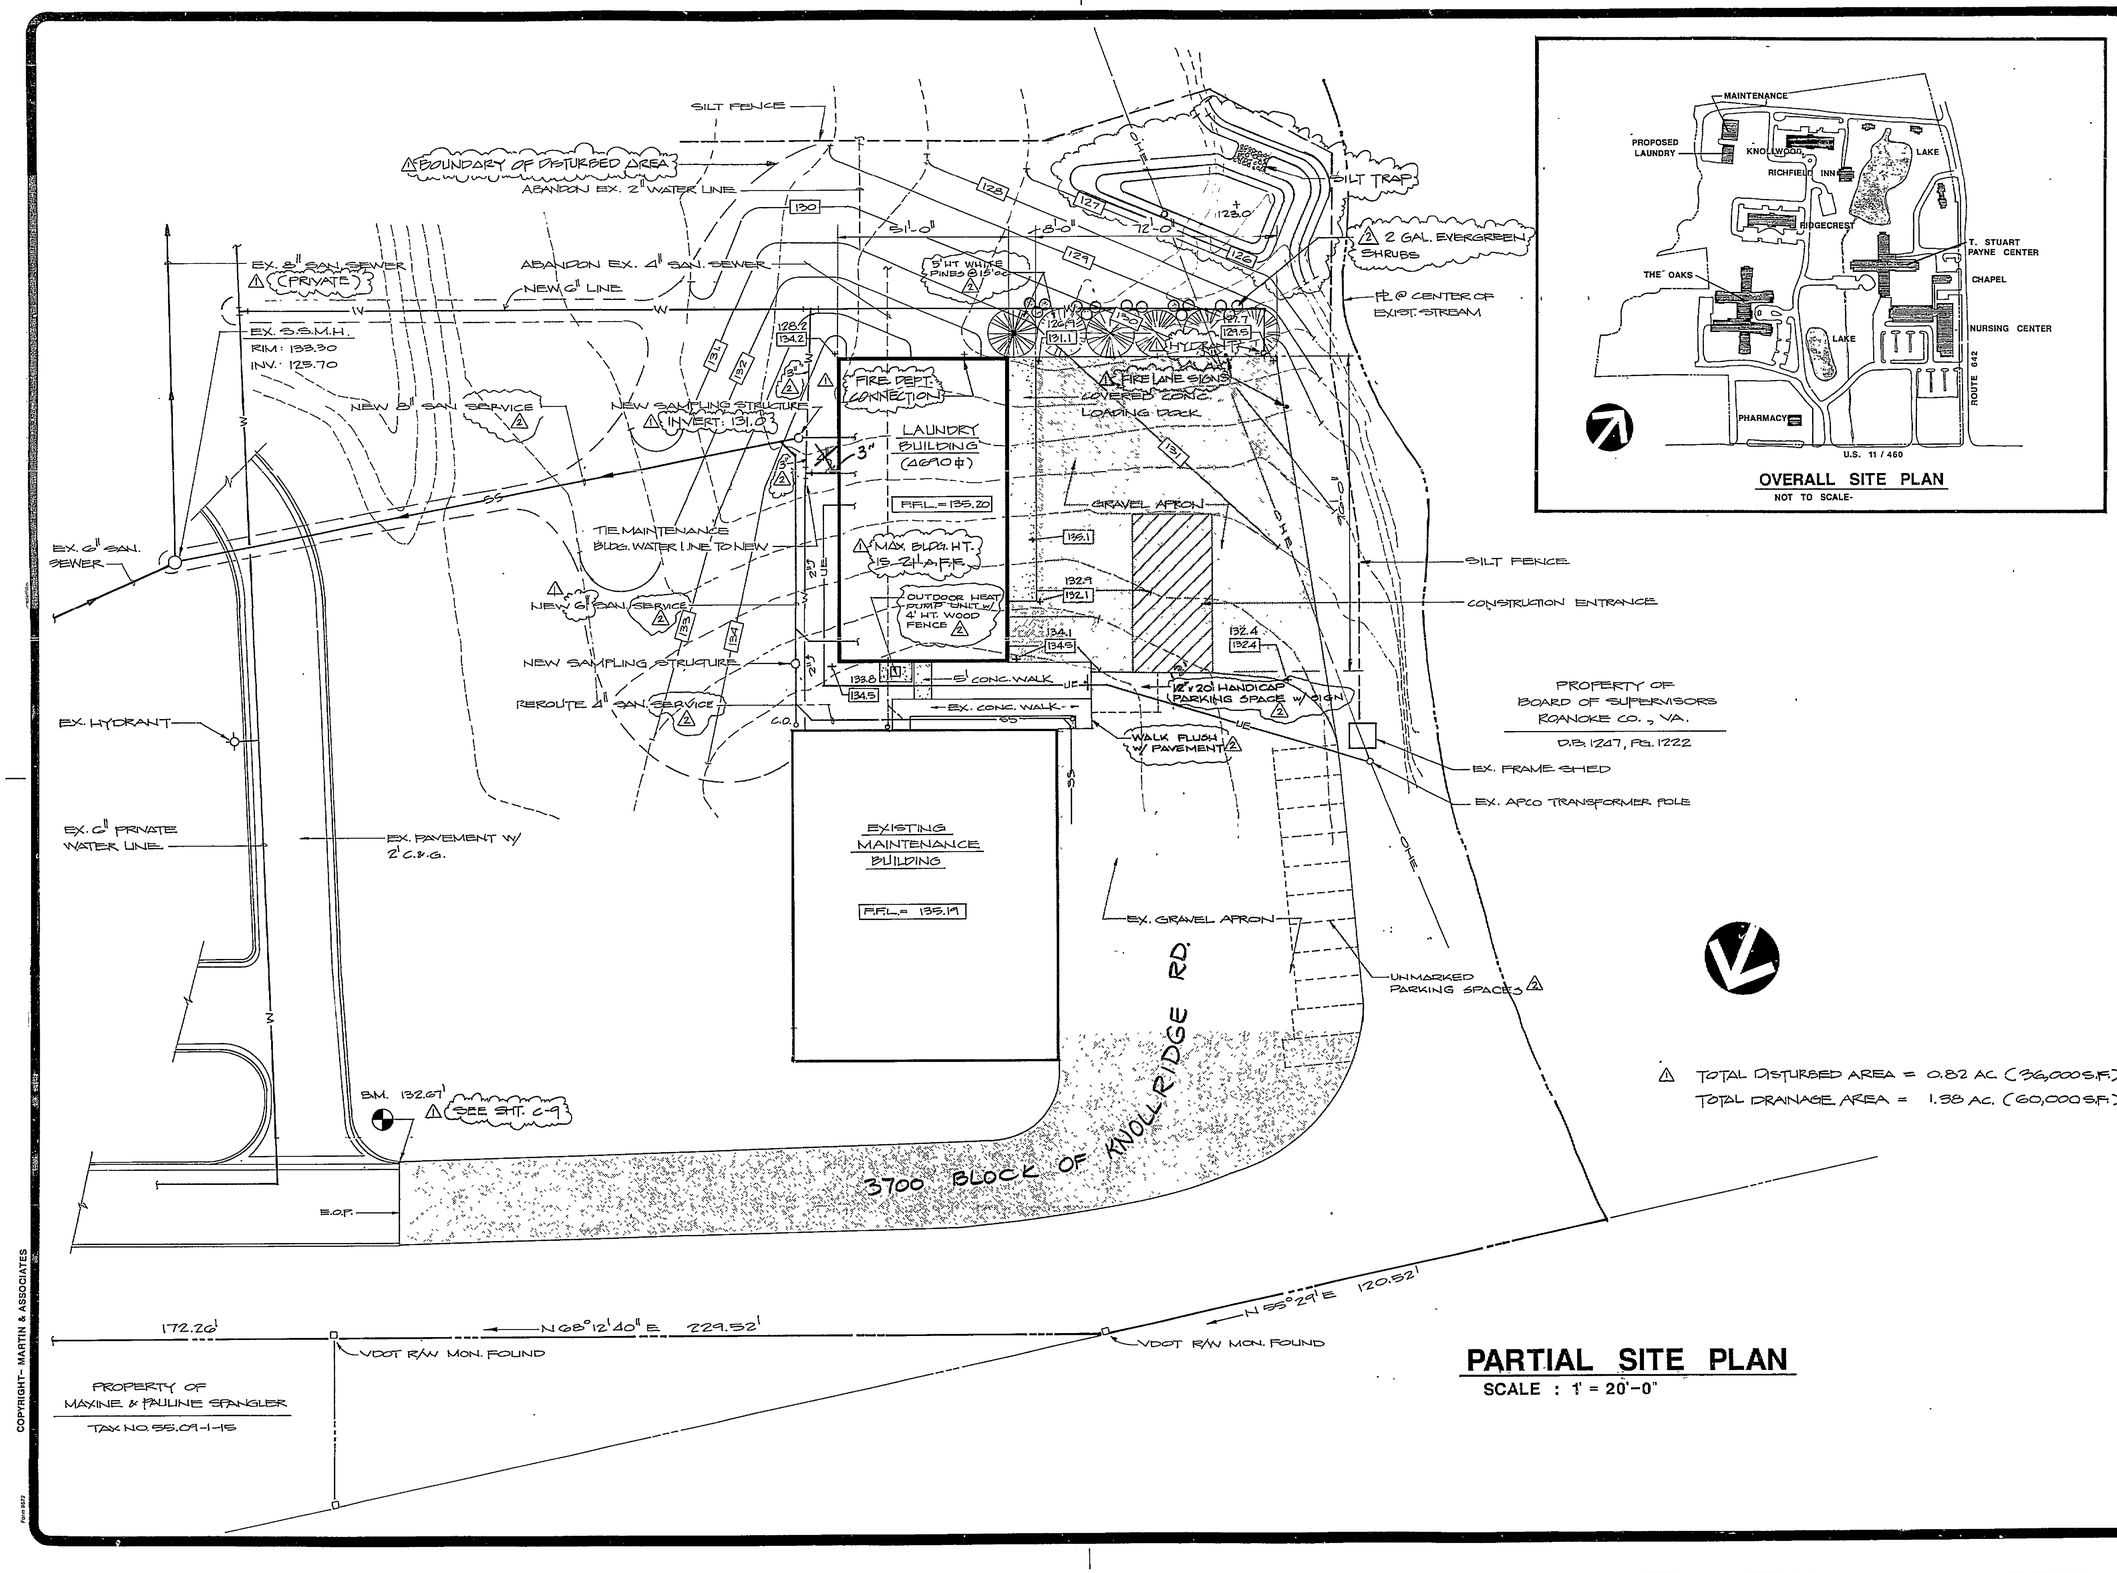

PARTIAL SITE PLAN

SCALE : 1' = 20'-0"

OVERALL SITE PLAN

NOT TO SCALE-

SEAL

COMMONWEALTH OF VIRGINIA
RONALD M. MARTIN
CERTIFICATE No. 2744
CERTIFIED ARCHITECT

REVISIONS		
1	12/10/93	
2	1/7/94	
3	1/20/94	

martin & associates
architecture planning construction management
P.O. Box 20038
5007 Carriage Drive, SW
Roanoke, VA 24018-0004
(703) 989-9700

Richfield RETIREMENT COMMUNITY

DATE: 22 NOV. '93

COMMISSION: 9315

DESCRIPTION: SITE PLAN

SHEET: C-1

COPYRIGHT- MARTIN & ASSOCIATES

RC-5196