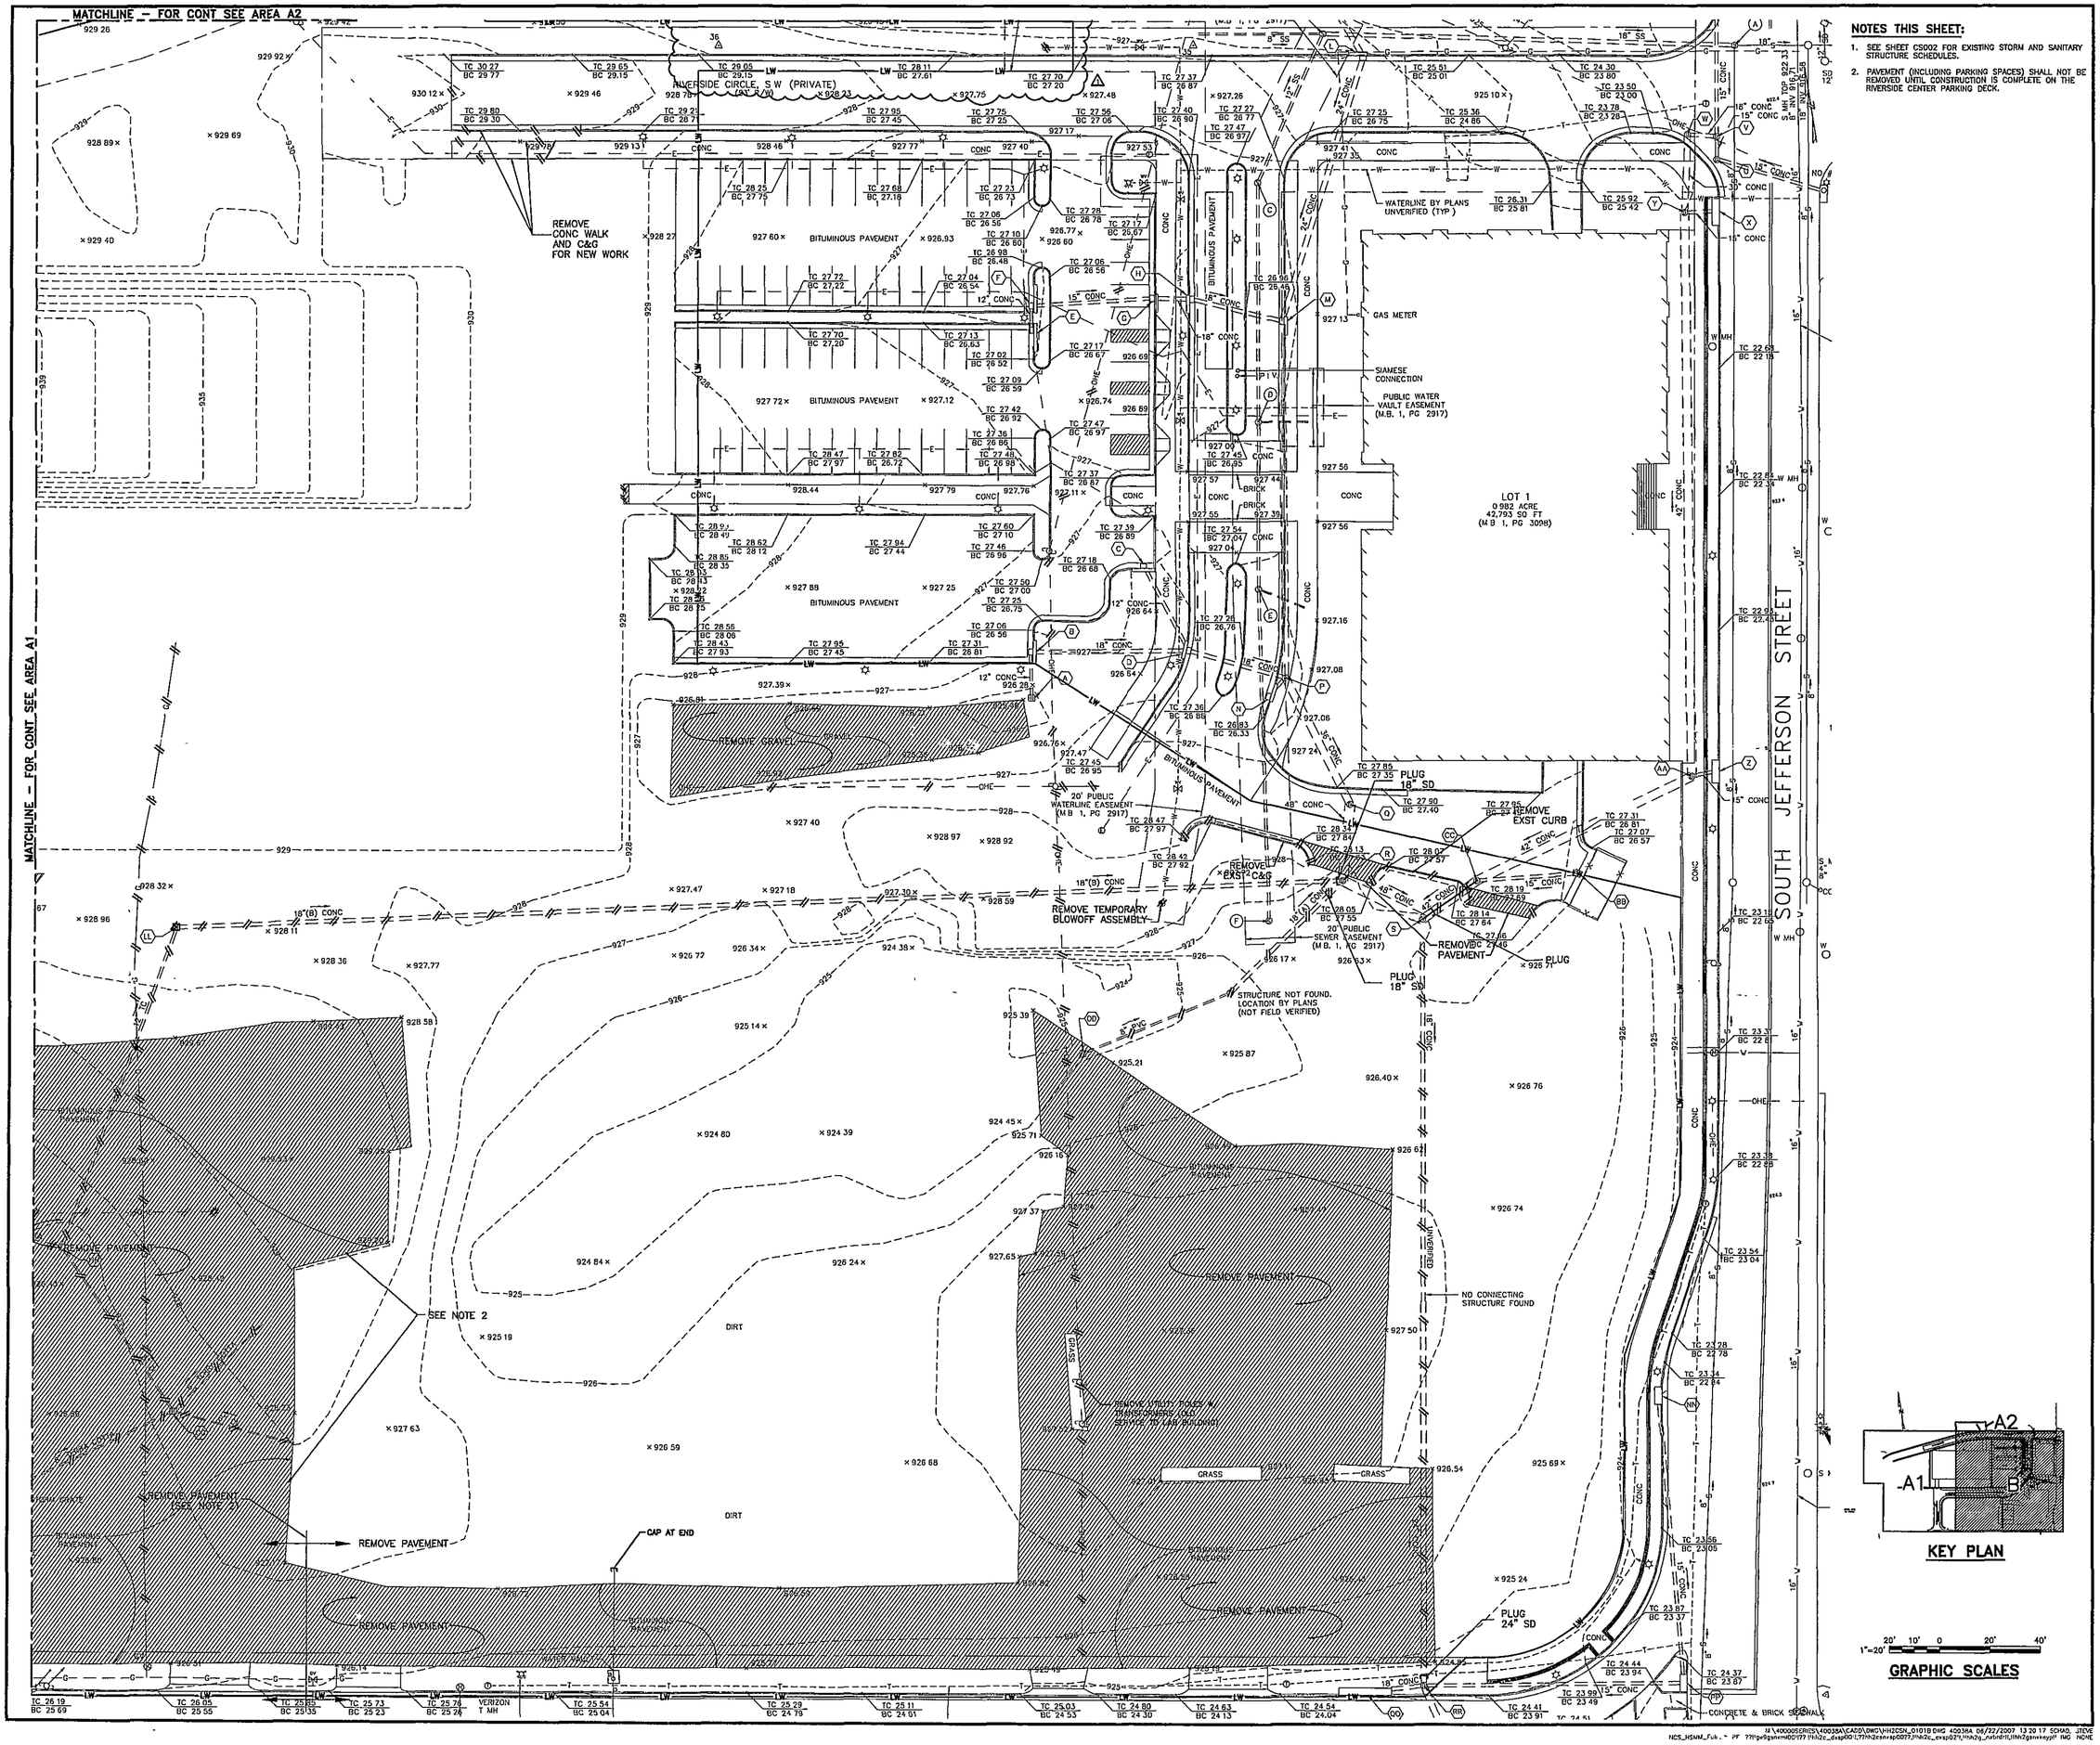

NOTES THIS SHEET:

1. SEE SHEET CS002 FOR EXISTING STORM AND SANITARY STRUCTURE SCHEDULES.
2. PAVEMENT (INCLUDING PARKING SPACES) SHALL NOT BE REMOVED UNTIL CONSTRUCTION IS COMPLETE ON THE RIVERSIDE CENTER PARKING DECK.

KEY PLAN

1"=20' 20' 10' 0 20' 40'

GRAPHIC SCALES

HSMM

ARCHITECTS ENGINEERS PLANNERS

HAYES, SEAY, MATTERN & MATTERN, INC.
1315 FRANKLIN ROAD
ROANOKE, VA 24016
(540) 857-3100 WWW.HSMM.COM

SEALS

COMMONWEALTH OF VIRGINIA
MARTY L. CROW
Lic. No. 36331
6/25/07
PROFESSIONAL ENGINEER

CONSULTANT

CONSULTANT

CARILION CLINIC

&

RIVERSIDE CENTER PARKING DECK

ROANOKE, VIRGINIA

REV	DATE	DESCRIPTION	APP
1	6/25/2007	CITY COMMENTS	MLC

COMM NO: 40057
ISSUE DATE: JUNE 25, 2007
DESIGNED BY: KSH DRAWN BY: SMS
CHECKED BY: DMH SUBMITTED BY: BJF

© HAYES, SEAY, MATTERN & MATTERN, INC., 2007. ALL RIGHTS RESERVED.

CIVIL

EXST CONDITIONS AND DEMO PLAN, AREA B

CS101B