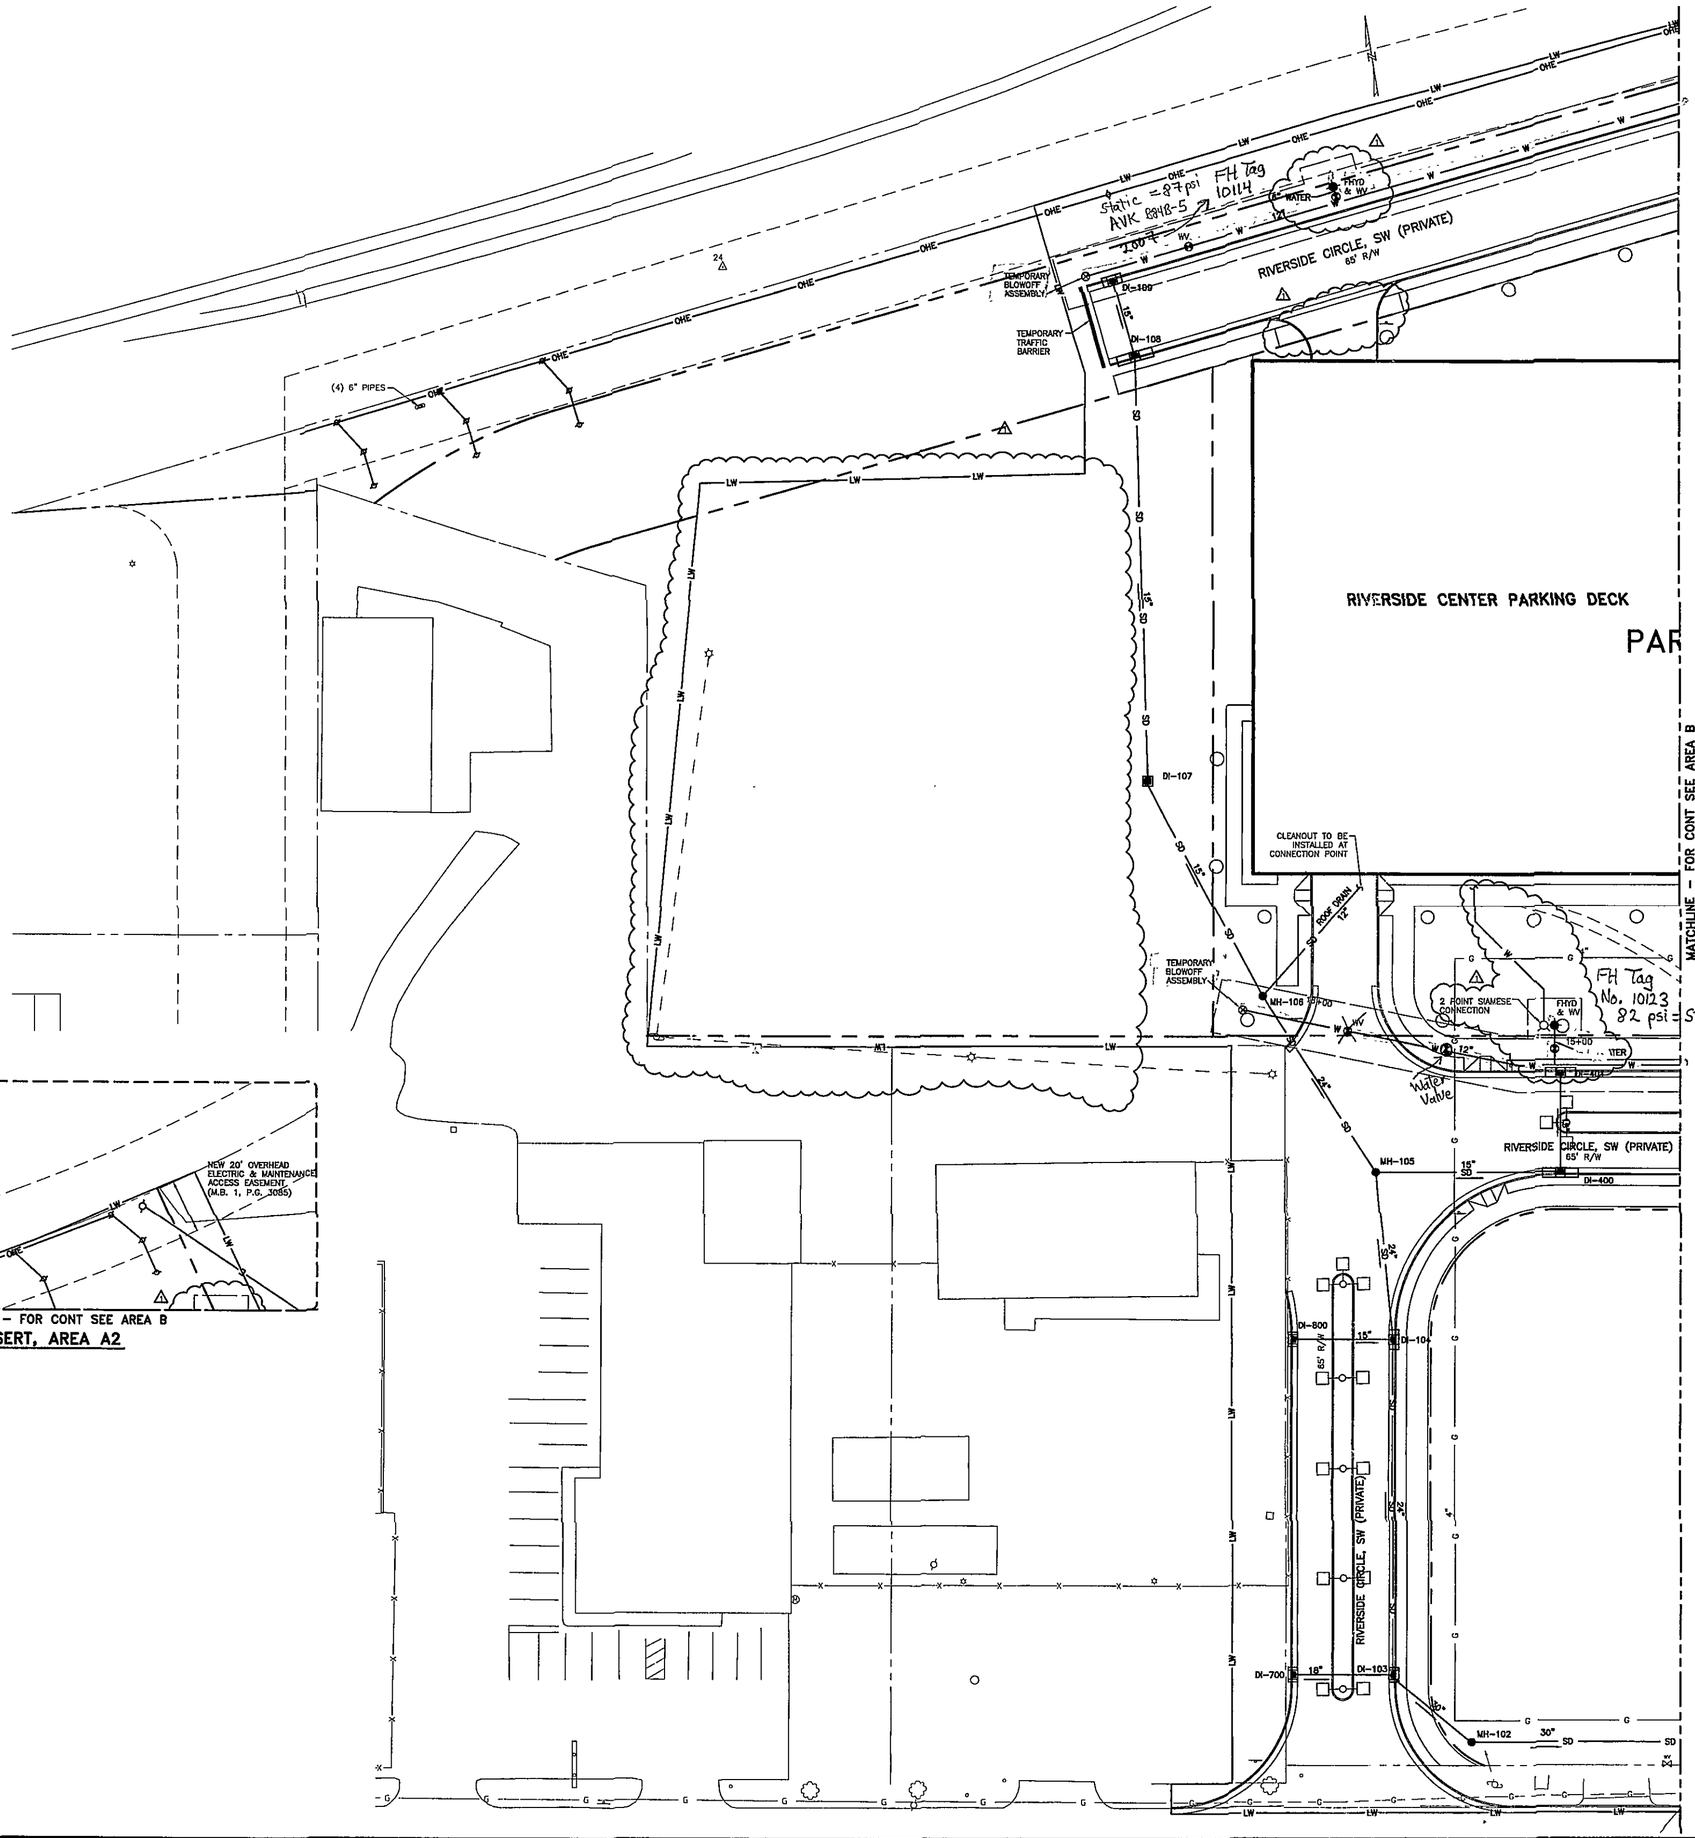

NOTES THIS SHEET:

1. CONTRACTOR SHALL ADHERE TO THE WESTERN VIRGINIA WATER AUTHORITY REGULATIONS AND CONSTRUCTION GUIDELINES AND REGULATIONS.
2. SEE SHEET CS001 FOR GENERAL UTILITY AND GAS INSTALLATION NOTES.

HSMM
ARCHITECTS ENGINEERS PLANNERS

HAYES, SEAY, MATTERN & MATTERN, INC
1315 FRANKLIN ROAD
ROANOKE, VA 24016
(540) 857-3100 WWW.HSMM.COM

SEALS

COMMONWEALTH OF VIRGINIA
MARTY L. CROW
Lic. No 36331
6/25/07
PROFESSIONAL ENGINEER

CONSULTANT

CONSULTANT

CARILION CLINIC

&

RIVERSIDE CENTER PARKING DECK

ROANOKE, VIRGINIA

REV	DATE	DESCRIPTION	APP
1	6/25/2007	CITY COMMENTS	MLC

COMM NO: 40057
ISSUE DATE: JUNE 25, 2007
DESIGNED BY: KSH DRAWN BY: SMS
CHECKED BY: DMH SUBMITTED BY: SJF

© HAYES, SEAY, MATTERN & MATTERN, INC., 2007 ALL RIGHTS RESERVED.

CIVIL

UTILITY PLAN, AREAS A1 AND A2

CS103A

M:\40000SERIES\40038A\CADD\DWG\HH2CSM_0103A.DWG 40038A 06/22/2007 16:55:23 SCHAD STEVE
NCS_HSMM_Full.rlb RF ?? - gaxwnd0\177;\\hh2sstwp006\hh2c_ess02L\hh2cuwssc0P\\gaRessp311\ hh2g_...hsrc0P\\hh2gsnkvyP\ IMG NONE