12" DIP

started 11/21/06

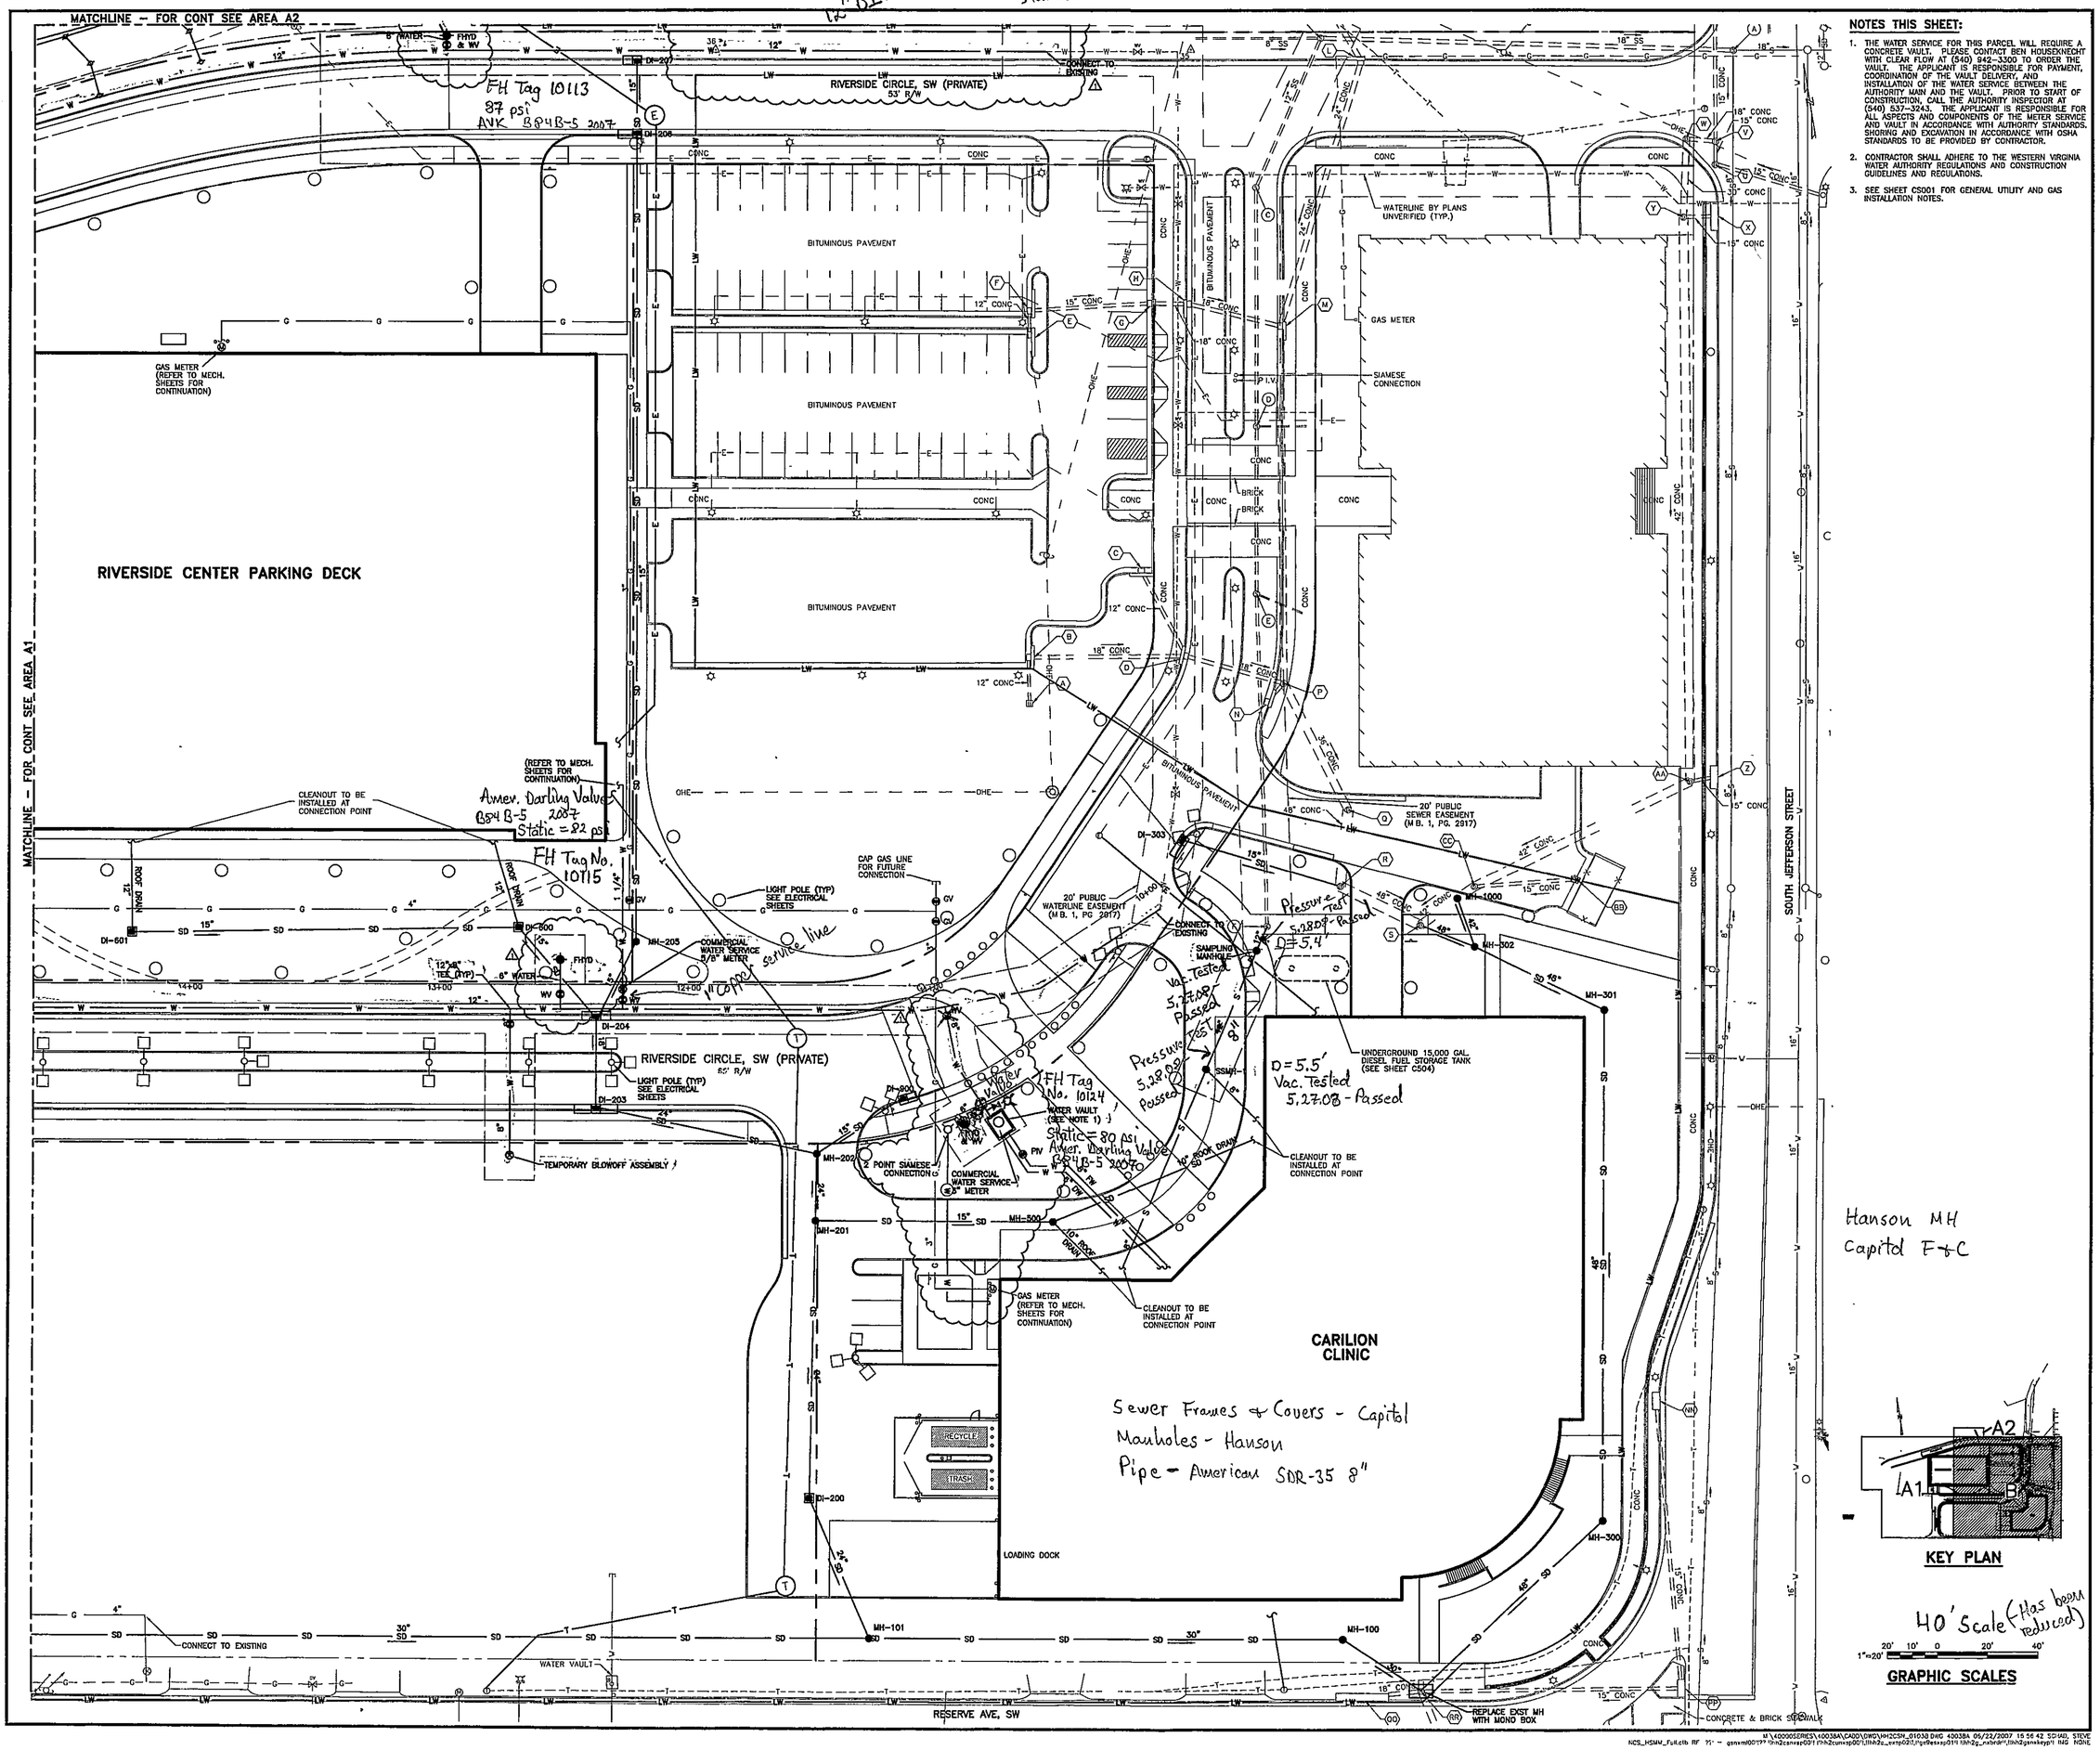

NOTES THIS SHEET:

1. THE WATER SERVICE FOR THIS PARCEL WILL REQUIRE A CONCRETE VAULT. PLEASE CONTACT BEN HOUSEKNECHT WITH CLEAR FLOW AT (540) 942-3300 TO ORDER THE VAULT. THE APPLICANT IS RESPONSIBLE FOR PAYMENT, COORDINATION OF THE VAULT DELIVERY, AND INSTALLATION OF THE WATER SERVICE BETWEEN THE AUTHORITY MAIN AND THE VAULT. PRIOR TO START OF CONSTRUCTION, CALL THE AUTHORITY INSPECTOR AT (540) 537-3243. THE APPLICANT IS RESPONSIBLE FOR ALL ASPECTS AND COMPONENTS OF THE METER SERVICE AND VAULT IN ACCORDANCE WITH AUTHORITY STANDARDS. SHORING AND EXCAVATION IN ACCORDANCE WITH OSHA STANDARDS TO BE PROVIDED BY CONTRACTOR.
2. CONTRACTOR SHALL ADHERE TO THE WESTERN VIRGINIA WATER AUTHORITY REGULATIONS AND CONSTRUCTION GUIDELINES AND REGULATIONS.
3. SEE SHEET CS001 FOR GENERAL UTILITY AND GAS INSTALLATION NOTES.

HSMM
ARCHITECTS ENGINEERS PLANNERS

HAYES, SEAY, MATTERN & MATTERN, INC.
1315 FRANKLIN ROAD
ROANOKE, VA 24016
(540) 857-3100 WWW.HSMM.COM

SEALS

COMMONWEALTH OF VIRGINIA
MARY L. CROW
Lic No 36331
6/25/07
PROFESSIONAL ENGINEER

CONSULTANT

CONSULTANT

CARILION CLINIC

&

RIVERSIDE CENTEI PARKING DECK

ROANOKE, VIRGINIA

C202 - 7/17/07
Calls for 8" sewer line, not 12".

REV	DATE	DESCRIPTION	APP
1	6/25/2007	CITY COMMENTS	MLC

COMM NO: 40057
ISSUE DATE: JUNE 25, 2007
DESIGNED BY: KSH DRAWN BY: SMS
CHECKED BY: DMH SUBMITTED BY: BJF

© HAYES, SEAY, MATTERN & MATTERN, INC., 2007. ALL RIGHTS RESERVED.

CIVIL

UTILITY PLAN
AREA B

CS103B

M:\40000SERIES\40038A\CADD\DWG\HH2CSN_0103B.DWG 40038A 06/22/2007 15:56:42 SCHAB, STEVE
NCS_HSMM_Full.ctb RF 75 = gsnrml001?? tbh2csnvsp001 tbh2cunvsp001 tbh2e_exsp031 tbh2g_nabrd#1 tbh2gsnvsp011 tbh2g_nabrd#1 tbh2gsnkeyp1 IMG NONE