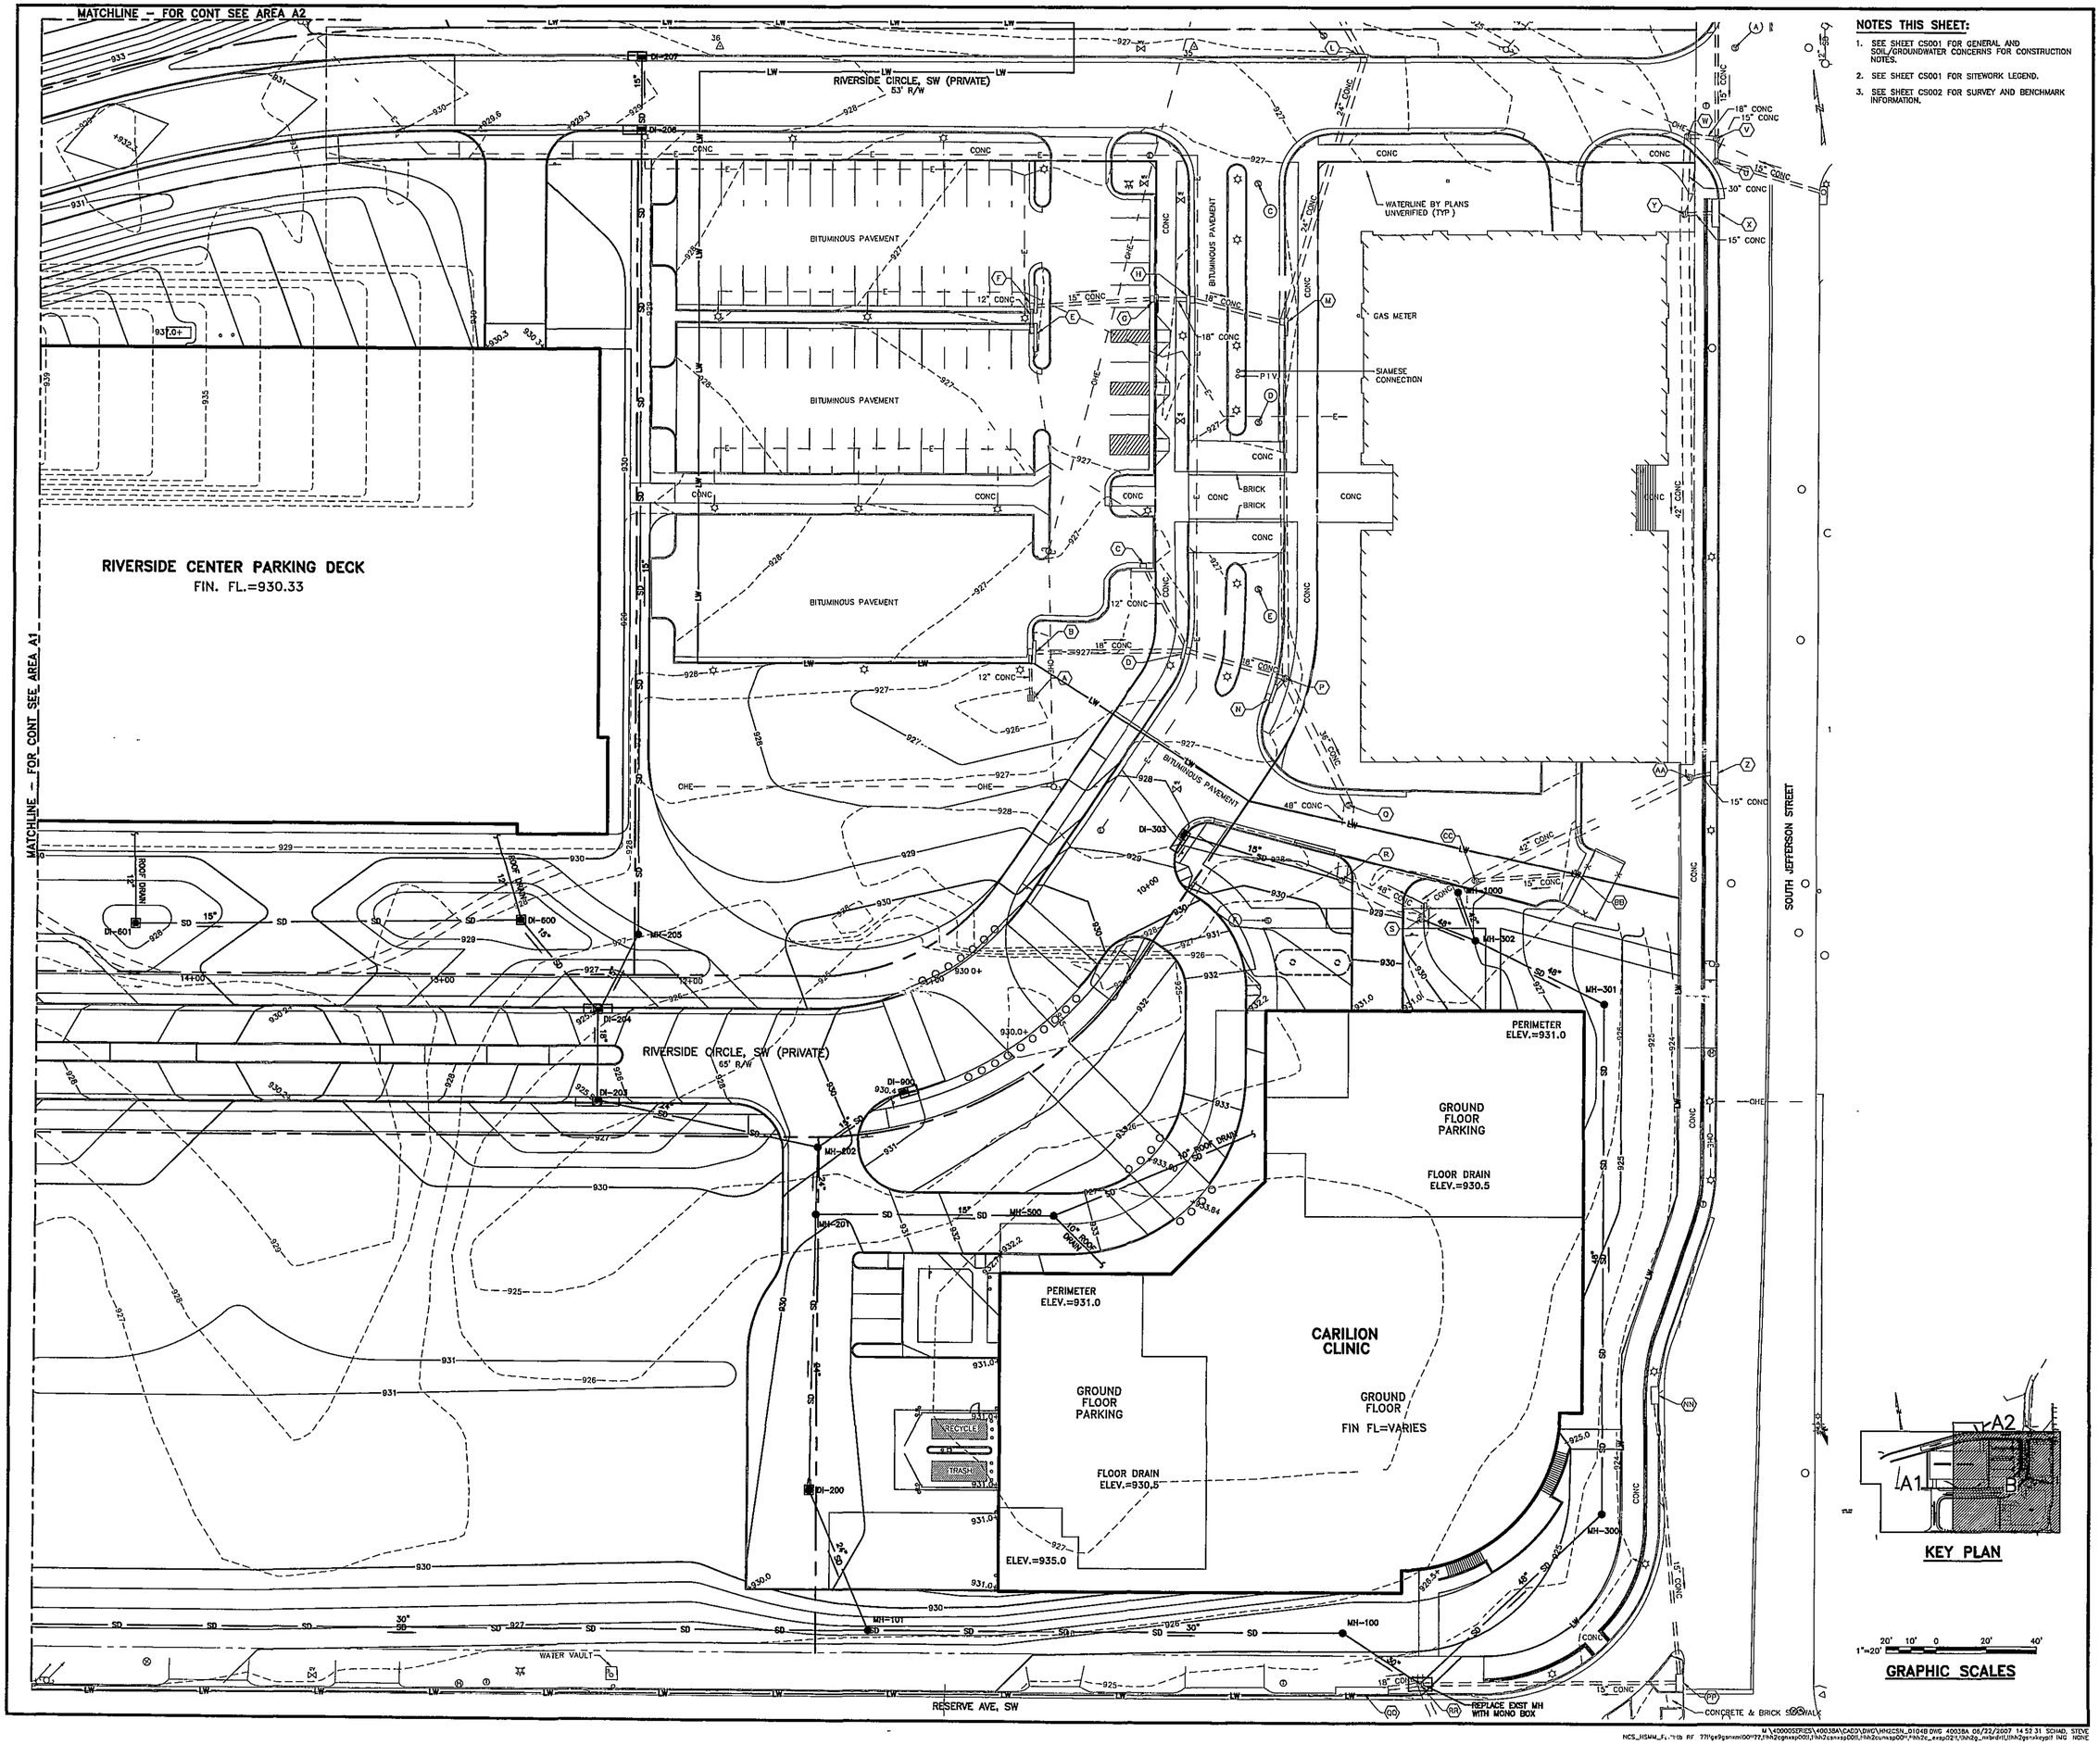

NOTES THIS SHEET:

1. SEE SHEET CS001 FOR GENERAL AND SOIL/GROUNDWATER CONCERNS FOR CONSTRUCTION NOTES.
2. SEE SHEET CS001 FOR SITEWORK LEGEND.
3. SEE SHEET CS002 FOR SURVEY AND BENCHMARK INFORMATION.

KEY PLAN

GRAPHIC SCALES 1"=20' 20' 10' 0 20' 40'

HSMM

ARCHITECTS ENGINEERS PLANNERS

HAYES, SEAY, MATTERN & MATTERN, INC.
1315 FRANKLIN ROAD
ROANOKE, VA 24016
(540) 857-3100 WWW.HSMM.COM

SEALS

COMMONWEALTH OF VIRGINIA
G. MARTY L. CROW
Lic. No. 36331
6/25/07
PROFESSIONAL ENGINEER

CONSULTANT

CONSULTANT

CARILION CLINIC

&

RIVERSIDE CENTER PARKING DECK

ROANOKE, VIRGINIA

REV	DATE	DESCRIPTION	APP
1	8/25/2007	CITY COMMENTS	MLC

COMM NO: 40057
ISSUE DATE: JUNE 25, 2007
DESIGNED BY: KSH DRAWN BY: SMS
CHECKED BY: DMH SUBMITTED BY: BJF

© HAYES, SEAY, MATTERN & MATTERN, INC., 2007. ALL RIGHTS RESERVED.

CIVIL

GRADING AND DRAINAGE PLAN, AREA B

CS104B