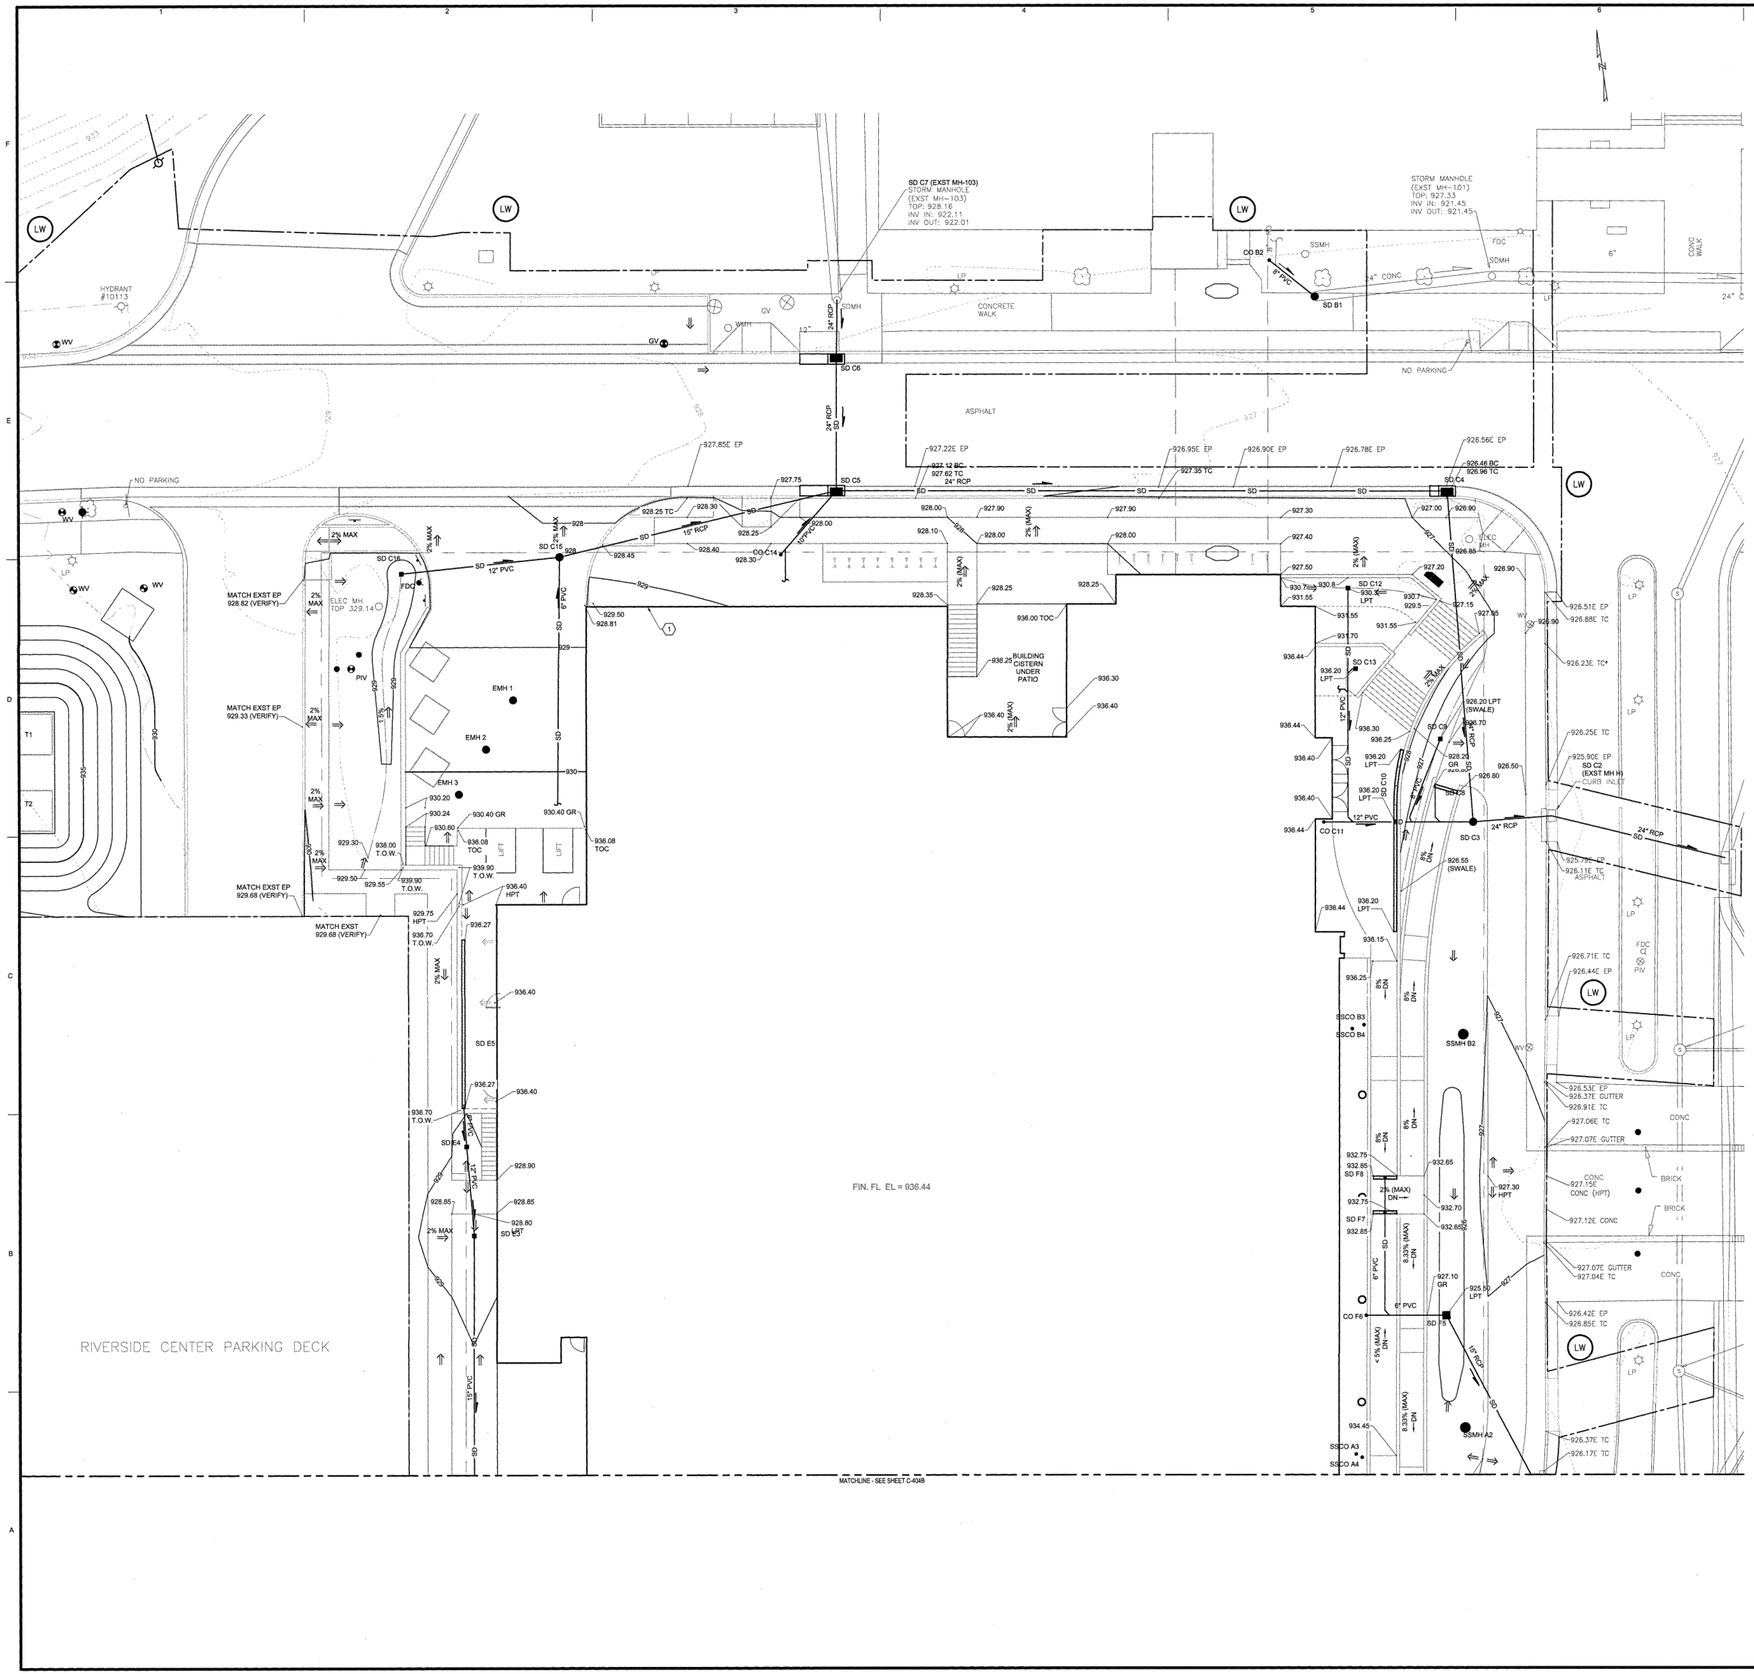

GENERAL NOTES THIS SHEET:

A. SEE SHEET C-001 FOR CIVIL NOTES, ABBREVIATIONS, AND LEGEND.

B. SEE COORDINATE POINT DIAGRAMS ON SHEET C-001 FOR BENCHMARK ELEVATION INFORMATION.

C. PROJECT SITE LIES IN H.U.D FLOOD HAZARD ZONE AE COMMUNITY PANEL NO. 5116101640J, DATED SEPTEMBER 28, 2007. THE 100-YEAR FLOODPLAIN ELEVATION AT THE PROJECT SITE IS 934.44 FEET.

D. THE BUILDING FINISH FLOOR ELEVATION AND THE ELEVATION OF GENERATOR AND TRANSFORMER PAD IS SET AT LEAST TWO FEET ABOVE THE 100-YEAR FLOOD PLAIN ELEVATION.

SHEET KEYNOTES:

1. BUILDING OUTLINE FOR REFERENCE ONLY. SEE ARCHITECTURAL SHEETS.

GRAPHIC SCALES

1"=10' 10' 5' 0 10' 20'

AECOM

PROJECT

VIRGINIA TECH CARILION (VTC) BIOMEDICAL RESEARCH EXPANSION

VIRGINIA TECH
4 RIVERSIDE CIRCLE
ROANOKE, VA 24016

CLIENT

CARILION CLINIC
213 MCCLANAHAN ST. S.W.,
THIRD FLOOR
ROANOKE, VA 24014

PHONE: 540-981-7024

VIRGINIA TECH.

Virginia-Maryland College of Veterinary Medicine

CONSULTANT

AECOM
10 South Jefferson Street, Suite 1600
Roanoke, Virginia 24011
540.857.3100 tel 540.857.3180 fax
www.aecom.com

SLAM
www.slamcoll.com

Wagner Architecture, pllc

HILL STUDIO

REGISTRATION

COMMONWEALTH OF VIRGINIA
ANDREW C. FREELAND
Lic. No. 43081
03/08/18
PROFESSIONAL ENGINEER

ISSUE/REVISION

I/R	DATE	DESCRIPTION
3	03/08/2018	CITY CP SUBMISSION
2	01/19/2018	CITY CP SUBMISSION
1	12/04/2017	FOR PRESUBMISSION MEETING
0	12/01/2017	FOUNDATION SUBMISSION

KEY PLAN

PROJECT NUMBER

60544603

SHEET TITLE

ENLARGED GRADING PLAN (AREA A)

SHEET NUMBER

C-404A

This drawing has been prepared for the use of AECOM's client. It may not be used, modified, reproduced or relied upon by third parties, except as agreed by AECOM or as required by law. AECOM accepts no responsibility, and denies any liability whatsoever, to any party that uses or relies on this drawing without AECOM's express written consent. Do not scale this document. All measurements must be obtained from the stated dimensions.

©2016 AECOM Corporation

ARCH E 36" x 48"

Approved:

Checked:

Designer:

Project Management Initials:

M:\DC\ENVLC\TTISBL\60544603\60-CAD\CD\C-SHEETS\C-CIVIL\EE_UTIL_ITEM.PKO\EE_HISTC-404A.DWG — 03/08/2018 12:20:21 FREELAND, ANDY
REF: ###### BACK: ##########################