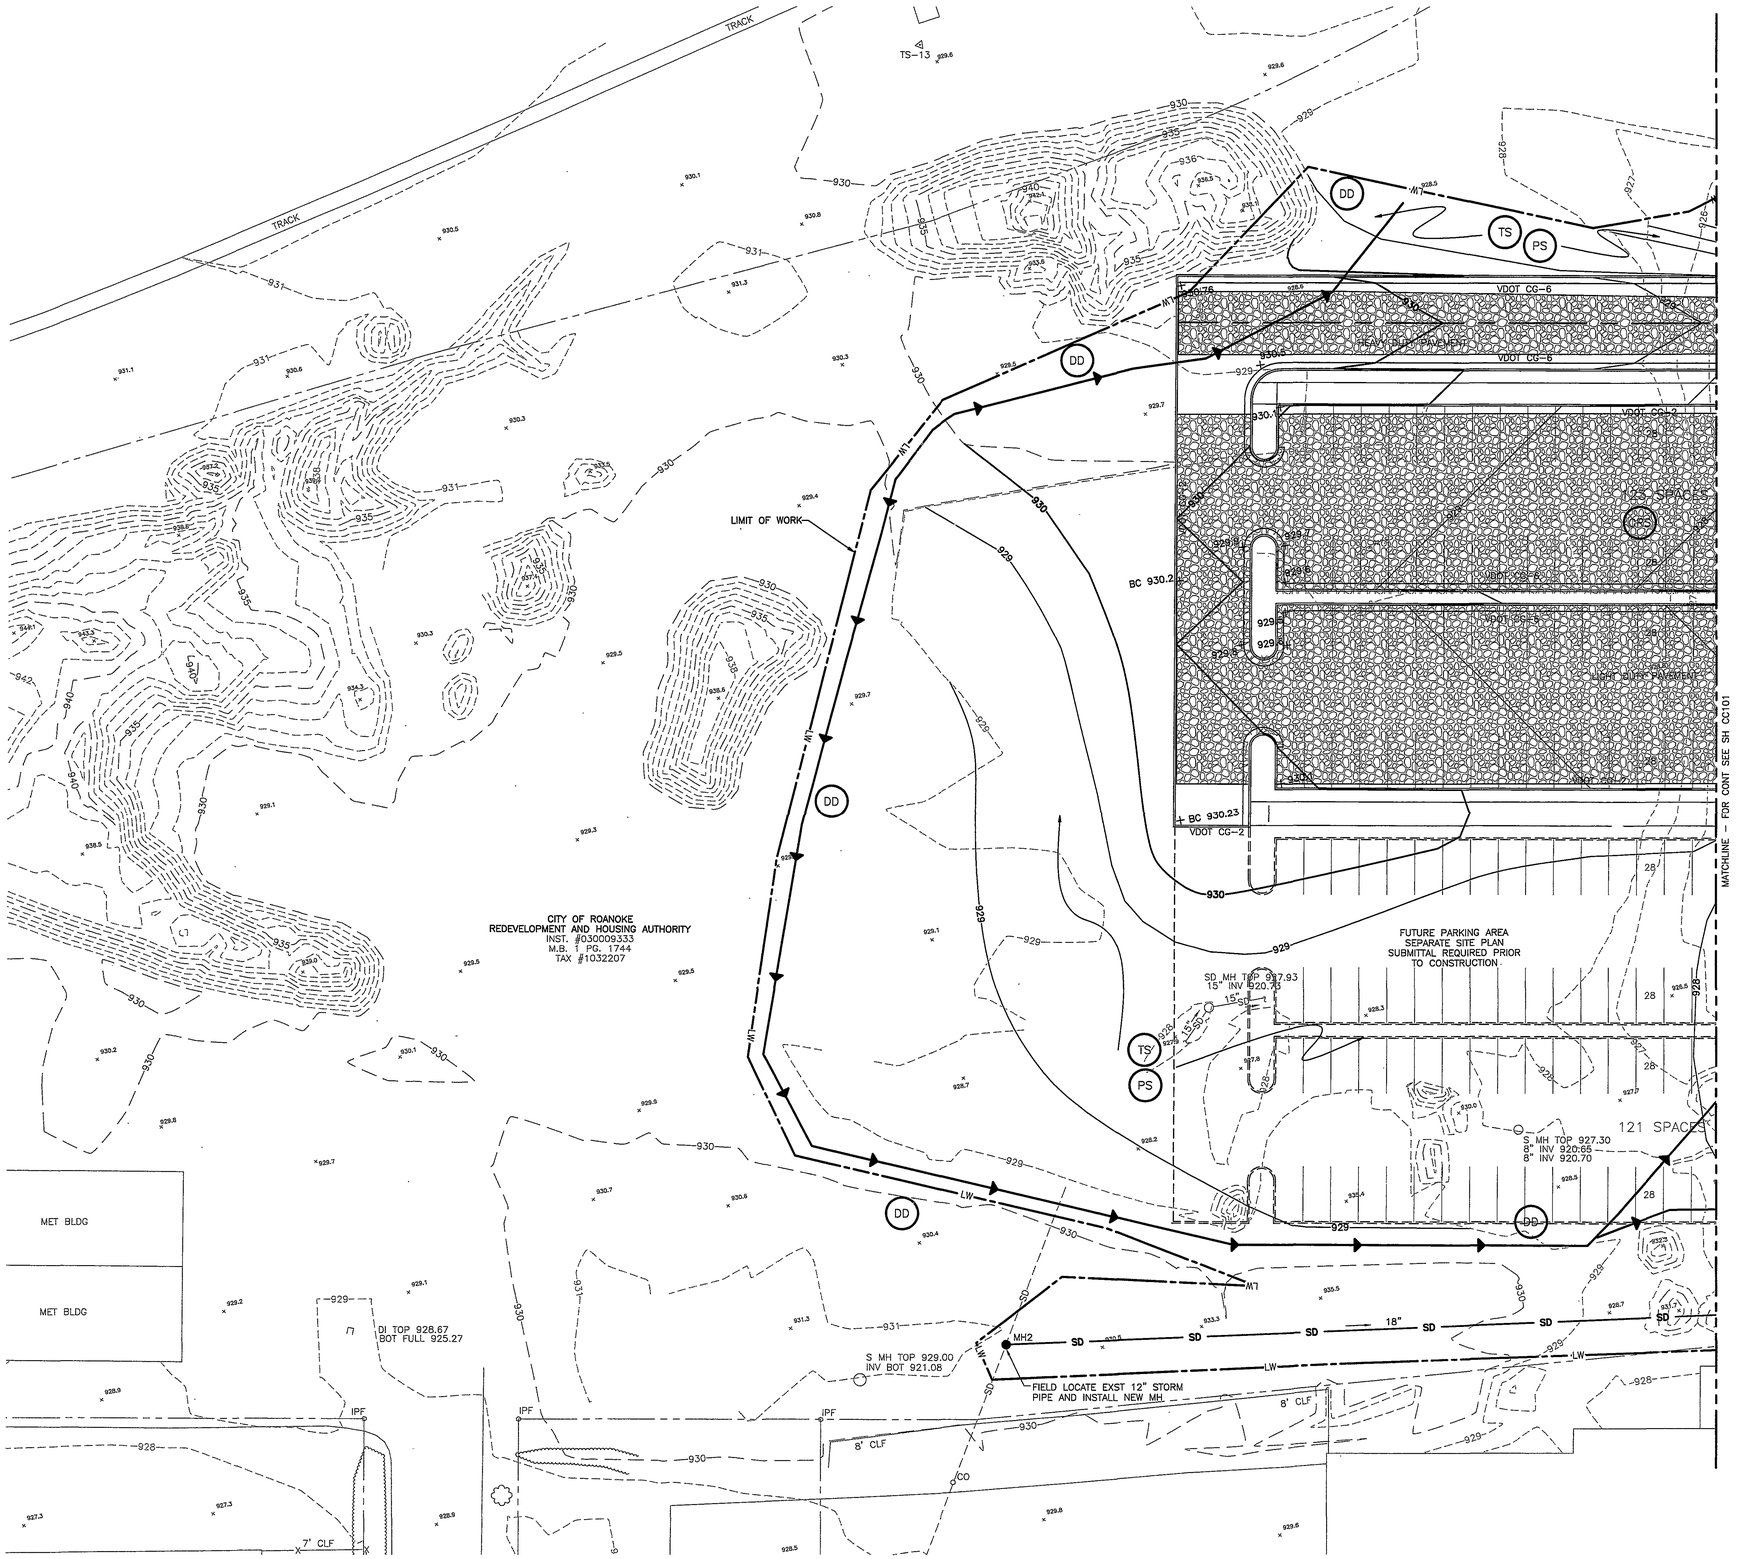

HSMM

ARCHITECTS ENGINEERS PLANNERS

HAYES, SEAY, MATTERN & MATTERN, INC.
1315 FRANKLIN ROAD
ROANOKE, VA 24016
(540) 857-3100 WWW.HSMM.COM

SEALS

COMMONWEALTH OF VIRGINIA
MARTY L. CROW
No. 036331
9/27/05
PROFESSIONAL ENGINEER

CONSULTANT

CONSULTANT

CARILION
Health System

RIVERSIDE CORPORATE CENTRE OFFICE BUILDING

CARILION HEALTH SYSTEM

ROANOKE, VIRGINIA

REV	DATE	DESCRIPTION	APP

COMM NO: 40049
ISSUE DATE: SEPTEMBER 16, 2005
DESIGNED BY: ARG DRAWN BY: ARG
CHECKED BY: MLC SUBMITTED BY: GLH

© HAYES, SEAY, MATTERN & MATTERN, INC., 2005. ALL RIGHTS RESERVED.

CIVIL

EROSION CONTROL, GRADING, AND DRAINAGE PLAN

CC102

M:\40000SERIES\40049\CADD\DWG\EWDCCN_0102.DWG C40049 09/27/2005 08:45:16 AGILBERT
NCS_HSMM_Full.ctb RF: ewbg_nxbrdr;ewbcumxsp;ewbcgnxsp;ewbcsexsp;ewbcsnxsp;ewbccnxsp;??ewbg_nxfp0072