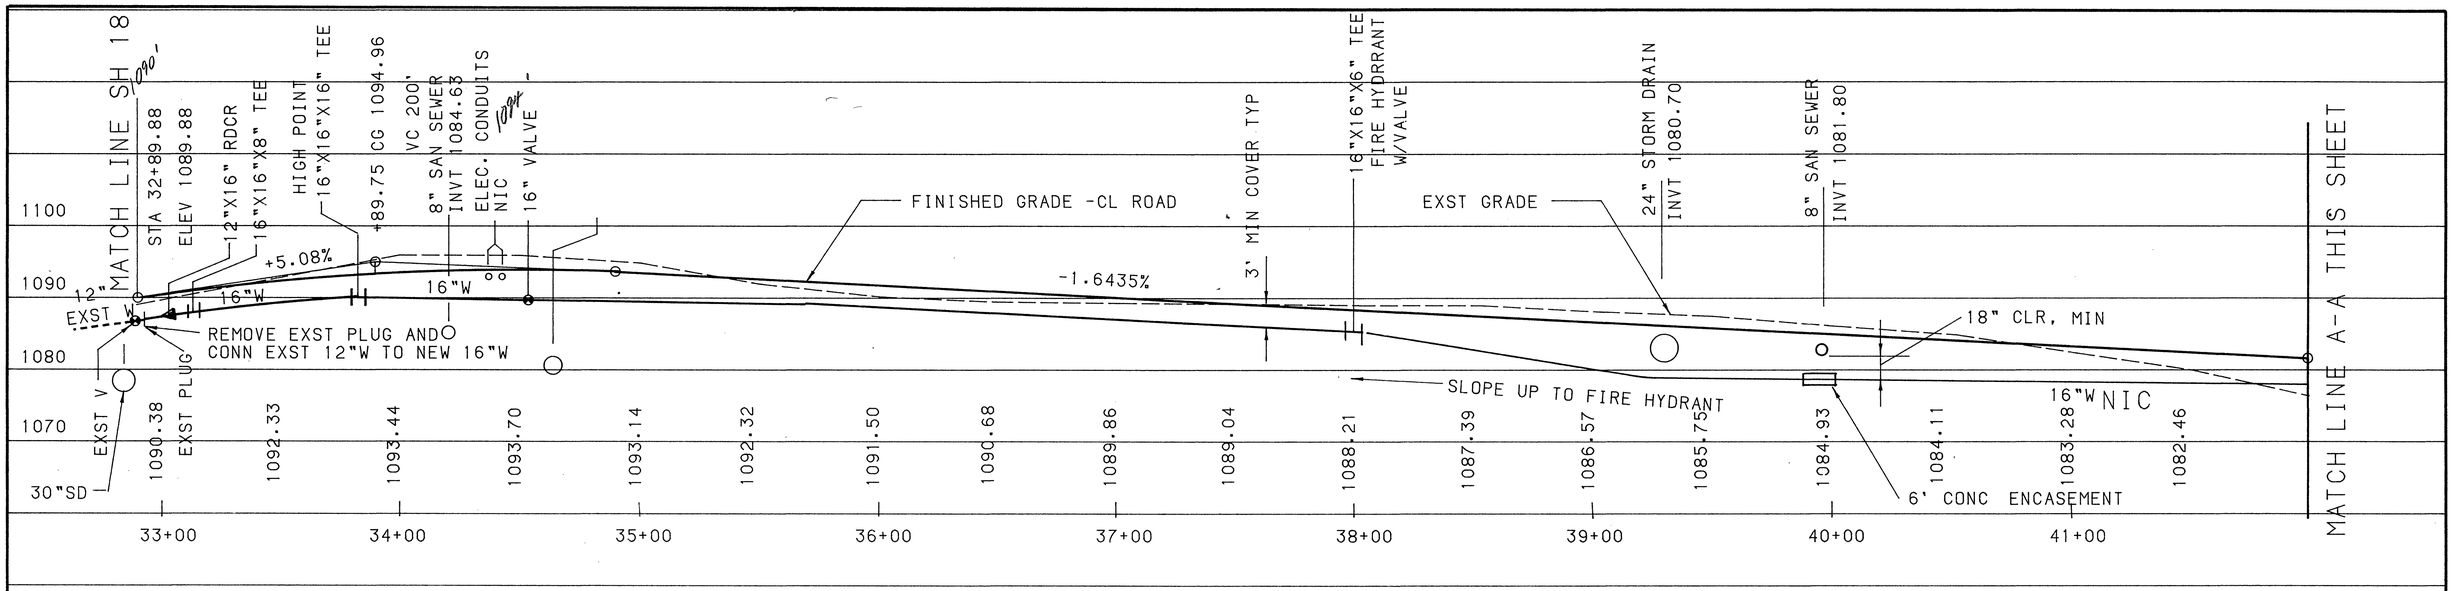

PROFILE-ROAD A CONT

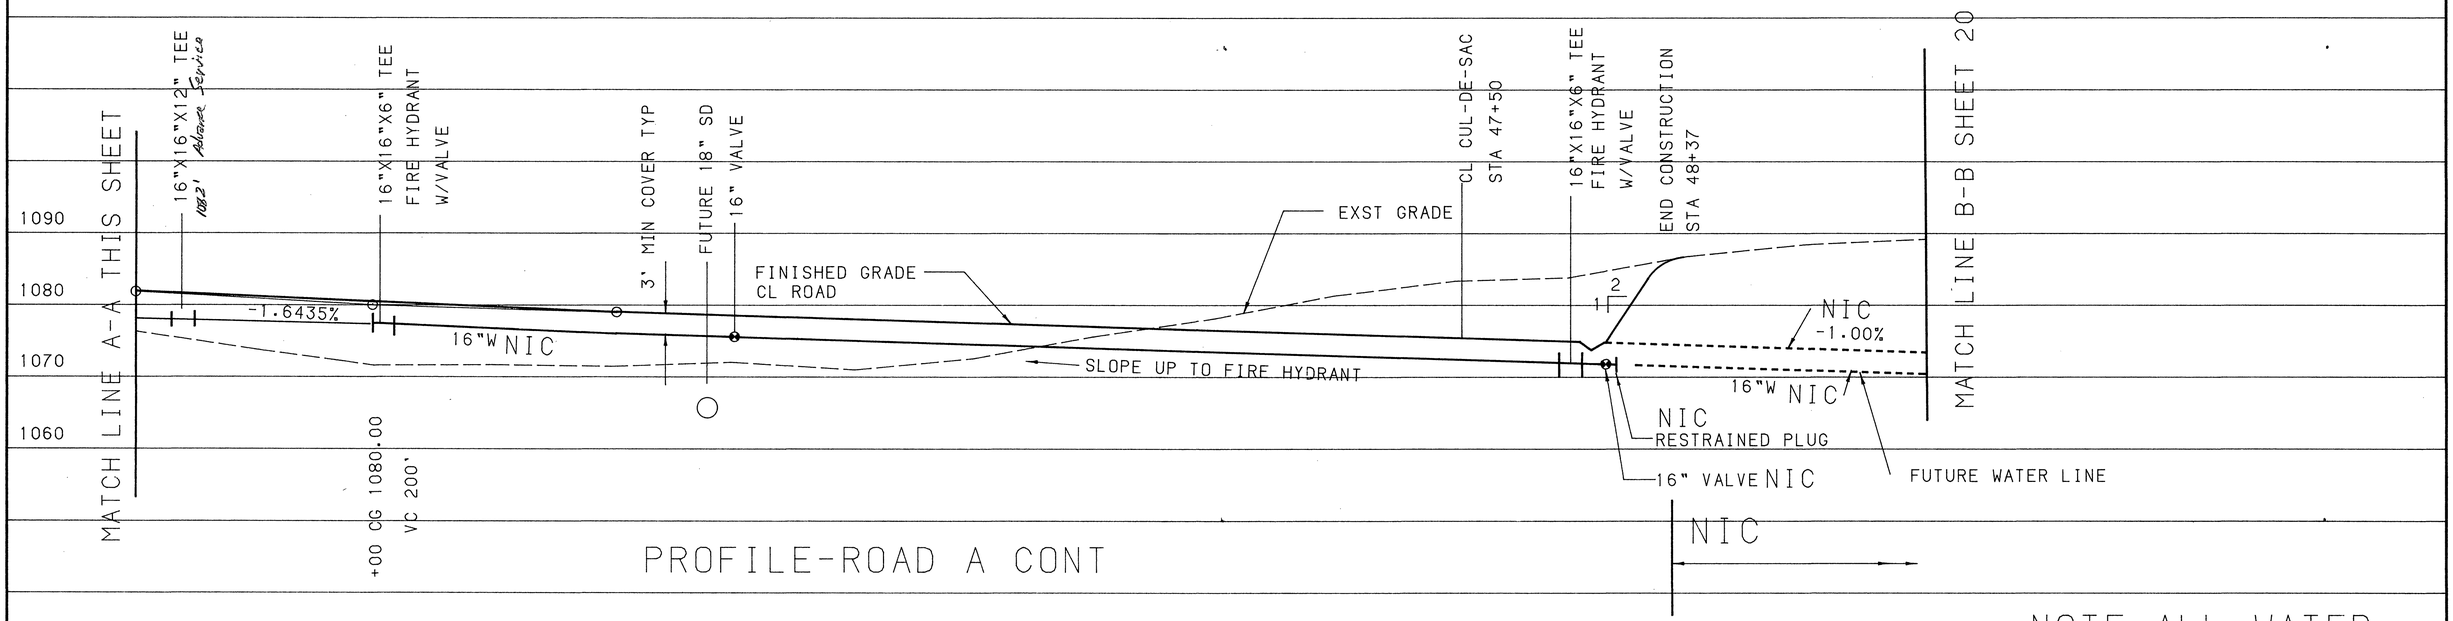

PROFILE-ROAD A CONT

NIC

NOTE ALL WATER LINE THIS SHEET NIC

SCALE: HORZ 1"=30'
VERT 1"=10'

Mattern & Craig
CONSULTING ENGINEERS
SUITE 401, 707 S. JEFFERSON STREET, ROANOKE, VIRGINIA 24011, (703) 345-9342

DESIGNED: RSM
CHECKED: WJJ
APPROVED: SWH

COMMONWEALTH OF VIRGINIA
SAM H. MONICE III
No 014912
PROFESSIONAL ENGINEER

REVISION	DATE	DESCRIPTION	BY	APP.

DATE: JAN 1987
COMM. 677E

ROANOKE CENTRE FOR INDUSTRY AND TECHNOLOGY
CITY OF ROANOKE, VIRGINIA

PROFILE
ROADWAY

SHEET 19