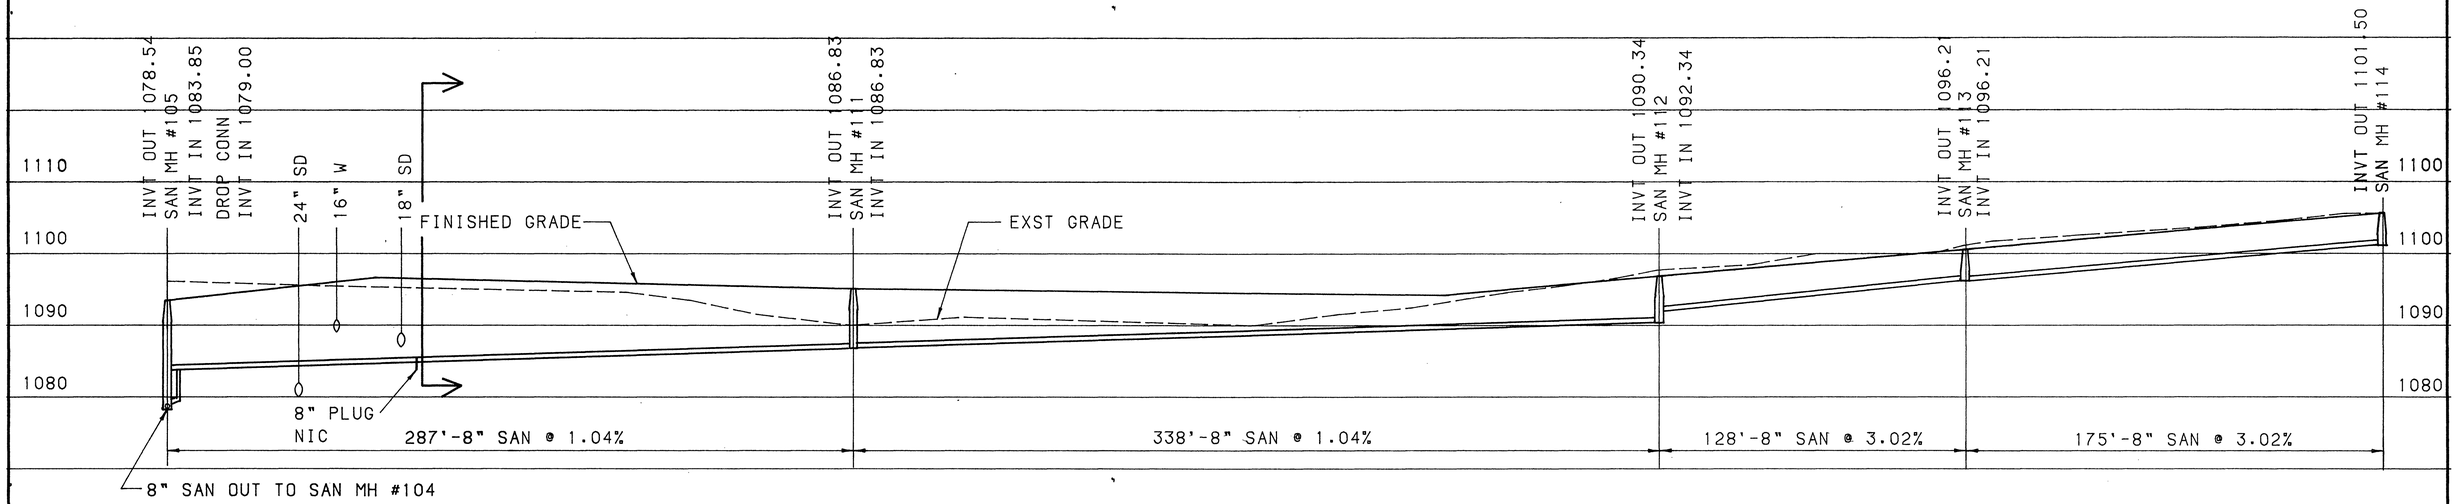

PROFILE- 8" SANITARY ALONG ROAD B. NIC BEGINNING AT STA 10+05 ROAD B

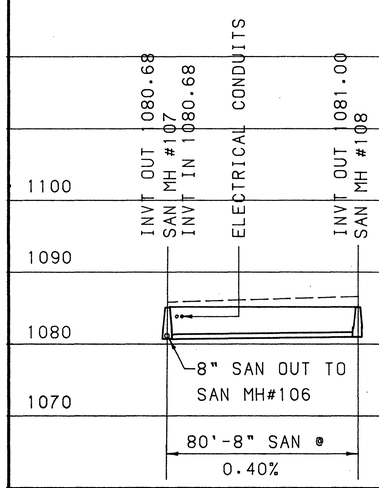

PROFILE- 8" SANITARY ACROSS ROAD A

SCALE HORZ 1"=30'
VERT 1"=10'

Mattern & Craig
CONSULTING ENGINEERS
SUITE 401, 707 S. JEFFERSON STREET, ROANOKE, VIRGINIA 24011, (703) 345-9342

DESIGNED:	RSM
CHECKED:	WJJ
APPROVED:	SWH

COMMONWEALTH OF VIRGINIA
SAM H. McCHEE, III
No. 9242

REVISION	DATE	DESCRIPTION	BY	APP.

DATE
JAN 87

COMM.
677E

ROANOKE CENTRE FOR INDUSTRY AND TECHNOLOGY
CITY OF ROANOKE, VIRGINIA

PROFILE
SANITARY SEWER

SHEET
31