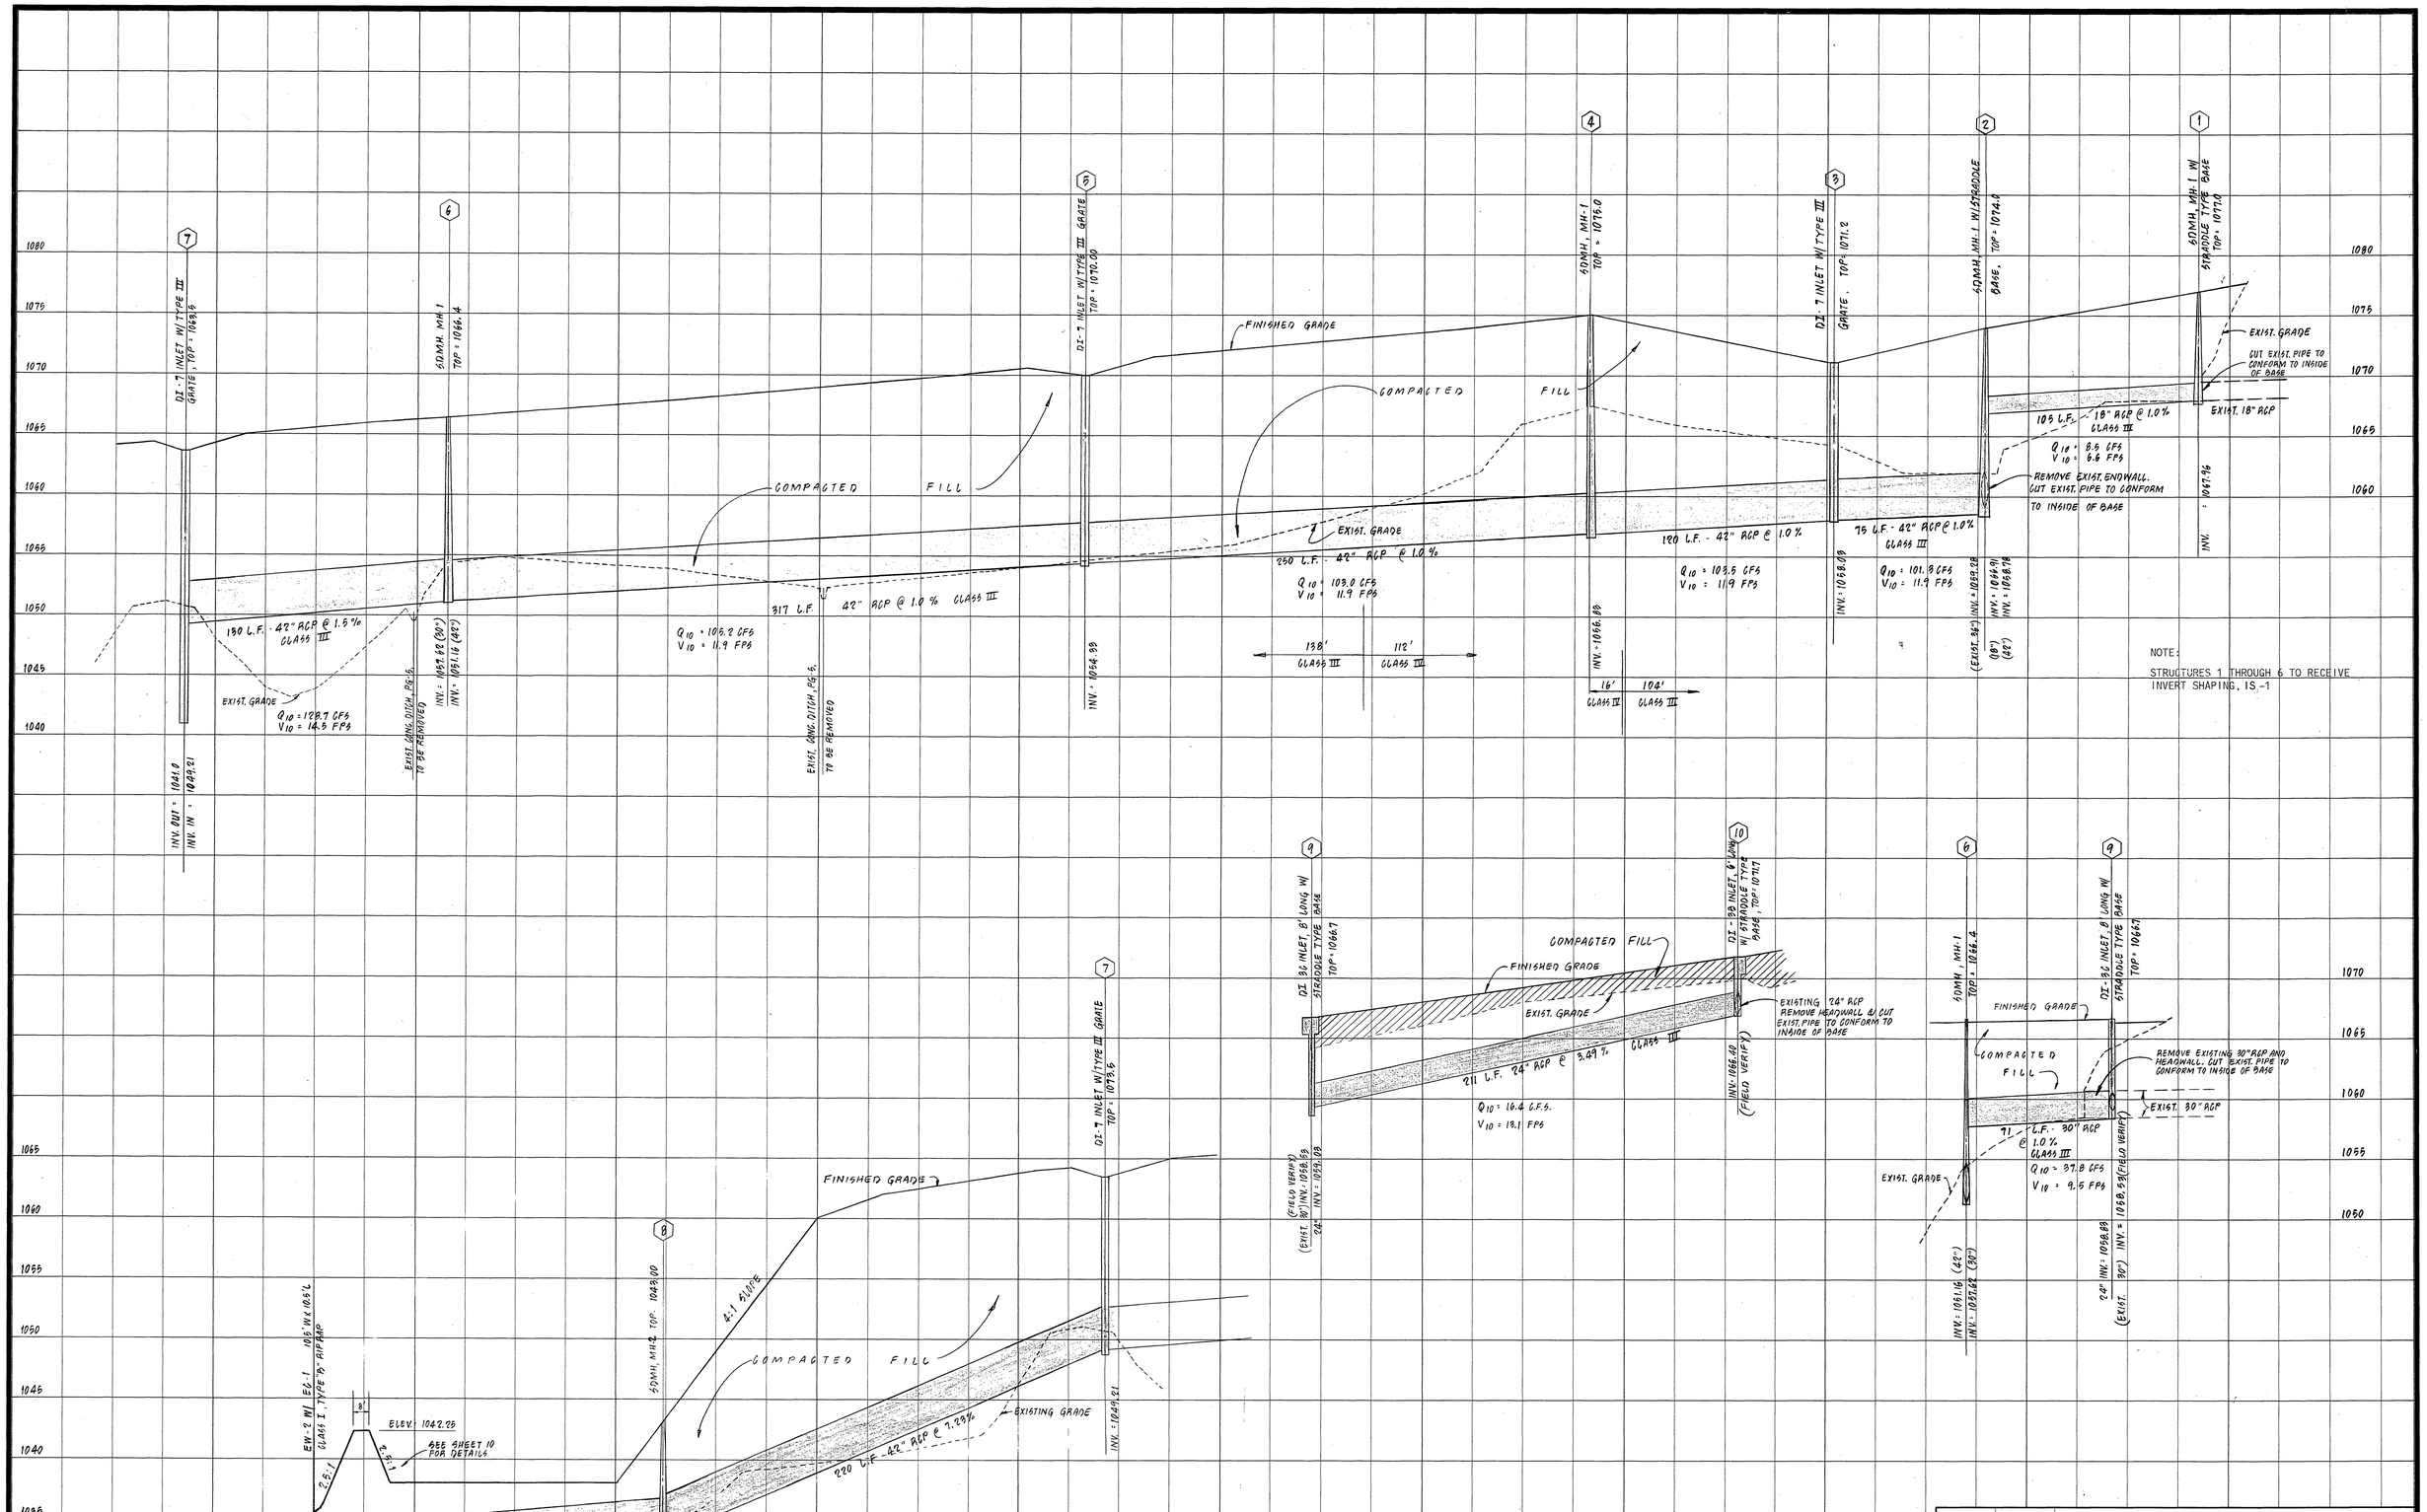

REVISION	DATE	DESCRIPTION

DESIGNED	KLR
DRAWN	VWB
CHECKED	MSW

STORM DRAINAGE PROFILES
FOR
R.C.I.T. ADDITION, PHASE II
PREPARED FOR
CITY OF ROANOKE, VIRGINIA
ROANOKE, VIRGINIA

COMMONWEALTH OF VIRGINIA
MICHAEL S. WEBB
No. 012656
11-11-94
PROFESSIONAL ENGINEER

LUMSDEN ASSOCIATES, P.C.
ENGINEERS-SURVEYORS-PLANNERS
ROANOKE, VIRGINIA

SCALE: 1" = 5' (VERT.)
SCALE: 1" = 30' (HORIZ.)
DATE: 11 NOV. 1994
COMM: 94-444B
SHEET 6 of 10