PI #	NORTH	EAST
7	42147.1521	74872.3331
8	42154.8004	74759.7791
9	42206.0247	74685.7963
10	42267.8943	74544.1274
11	42228.3791	74368.1135

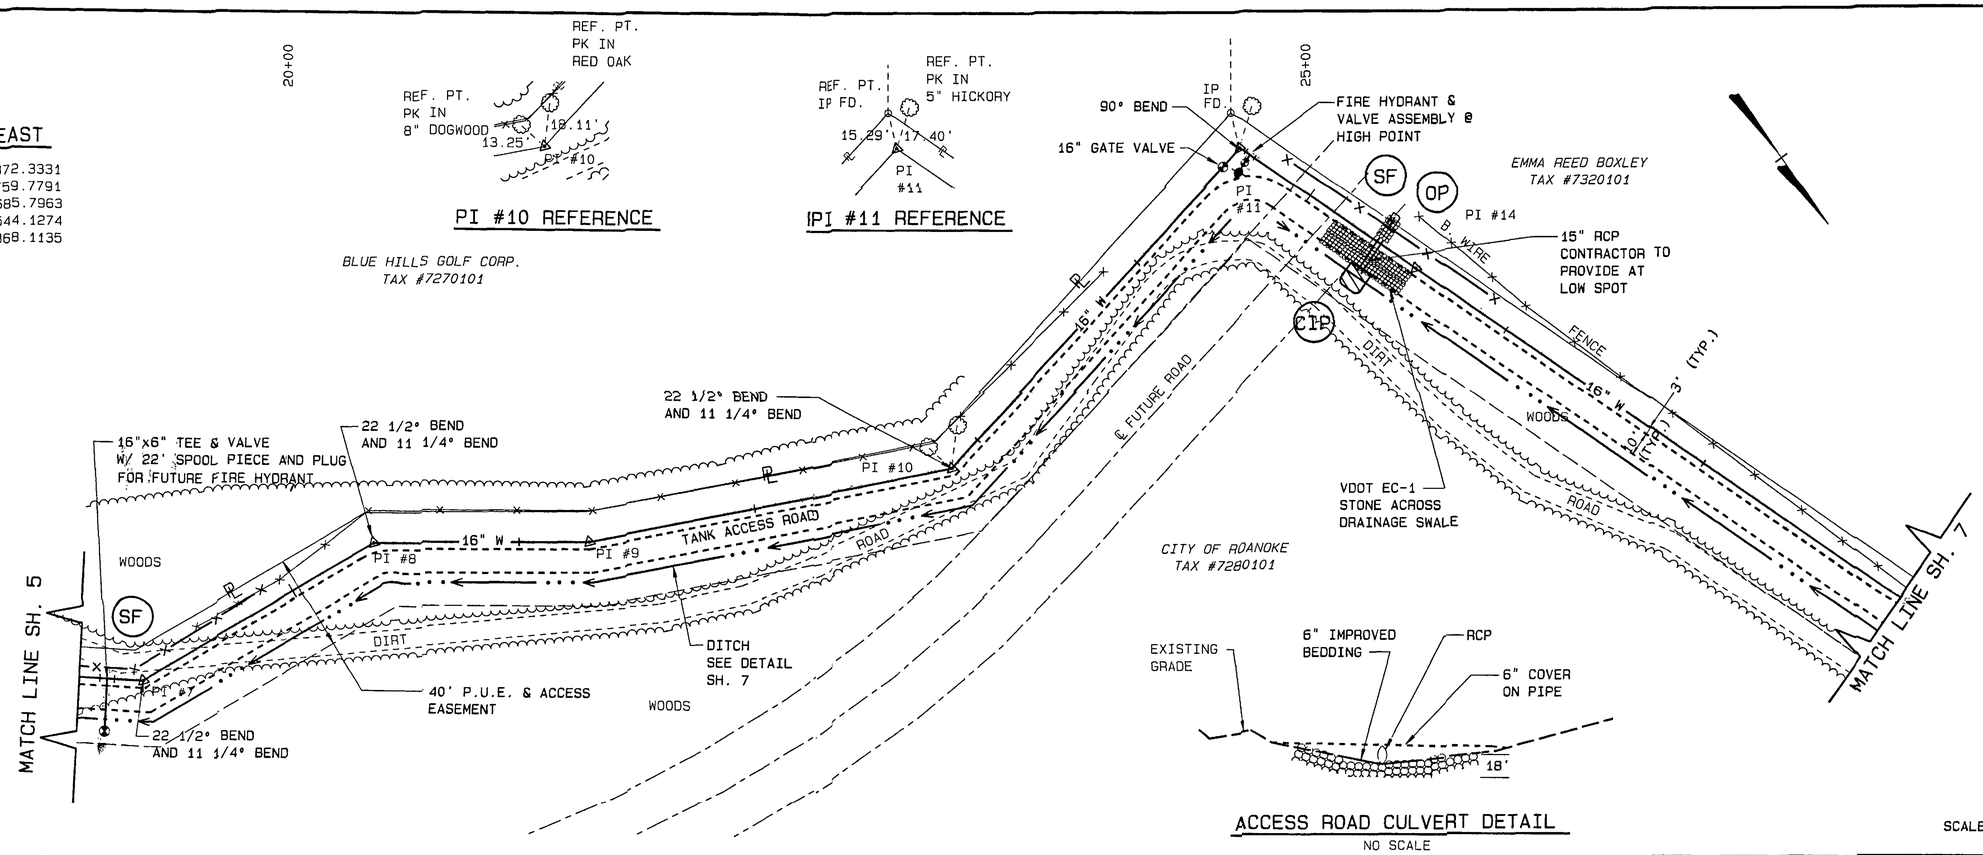

Mattern & Craig
CONSULTING ENGINEERS - SURVEYORS

DESIGNED: BCC
DRAWN: SMM
CHECKED: SWH

COMMONWEALTH OF VIRGINIA
WM. JAMES JONES
No. 15759
PROFESSIONAL ENGINEER

REVISION	DATE	DESCRIPTION	BY	APP

DATE
NOVEMBER
1993
COMM.
1165G

ROANOKE CENTRE FOR INDUSTRY & TECHNOLOGY
WATER TANK - CONTRACT II
CITY OF ROANOKE, VIRGINIA

PLAN & PROFILE

SHEET
6

DRAWING #0

PLAN NO. 6260