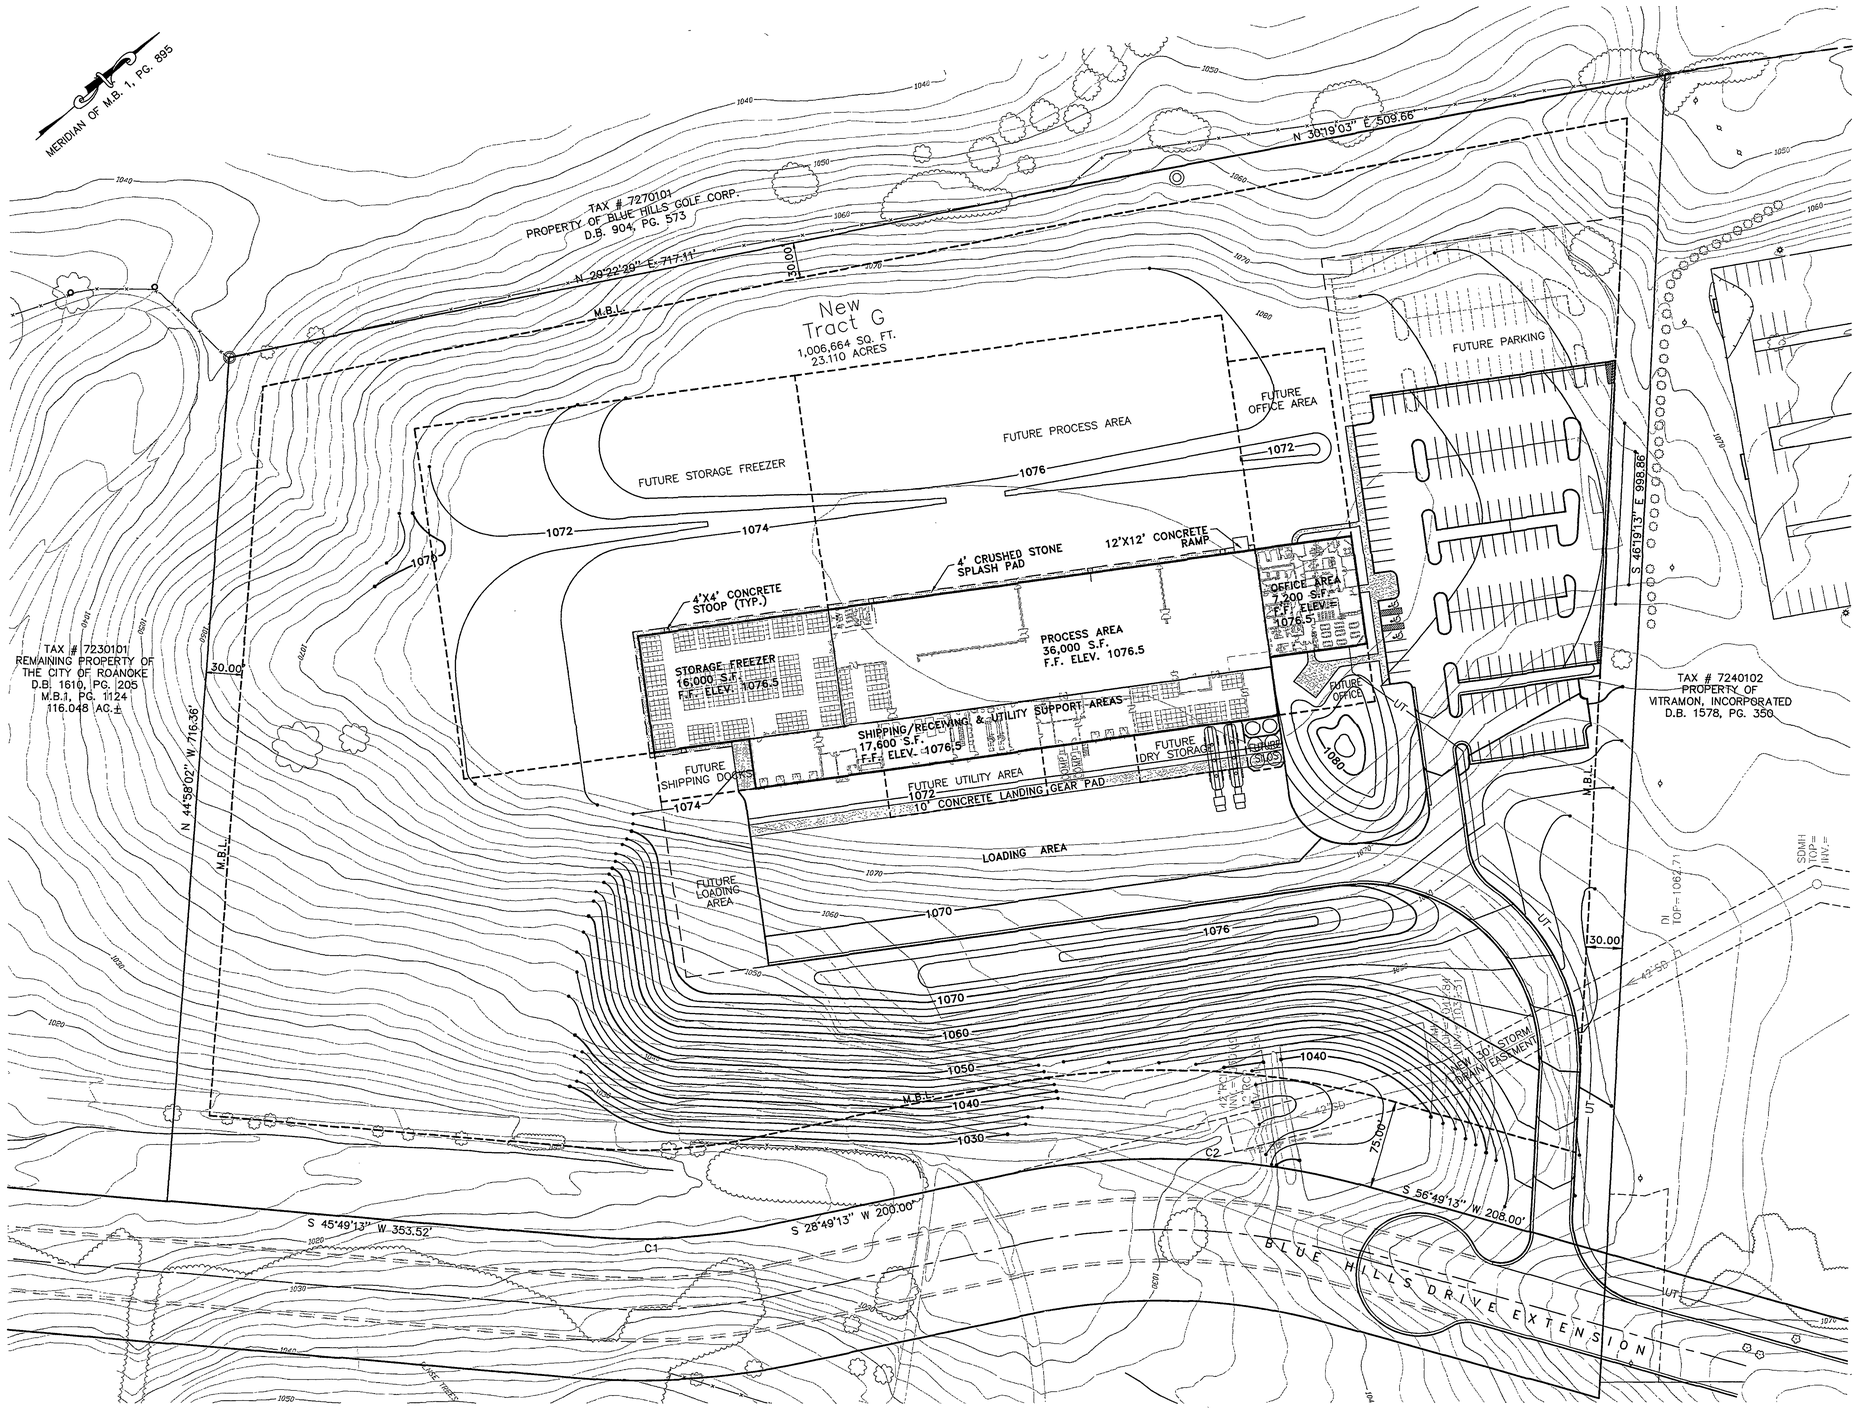

NUMBER	DELTA ANGLE	CHORD BEARING	TAN.	RADIUS	ARC	CHORD
C1	17°00'00"	S 37°19'13" W	76.97'	515.00'	152.80'	152.24'
C2	28°00'00"	S 42°49'13" W	158.32'	635.00'	310.32'	307.24'

COMMONWEALTH OF VIRGINIA
SAM H. McGHEE, III
No. 014912
PROFESSIONAL ENGINEER

RELEASED FOR: REVIEW_ONLY

DATE: _____ SIGNATURE: _____

ACTION	DATE	BY	DESCRIPTION

Mattern & Craig, Inc.
CONSULTING ENGINEERS - SURVEYORS
701 FIRST STREET, S.W.
ROANOKE, VIRGINIA 24016
(540) 345-9242
(540) 345-7691 FAX

MAPLE LEAF BAKERY
EAST COAST FACILITY
BLUE HILLS DRIVE
ROANOKE, VIRGINIA

GRADING PLAN

THE DENNIS GROUP, INC.
PLANNING • ENGINEERING • CONSTRUCTION MANAGEMENT
SPRINGFIELD, MASSACHUSETTS 01103
413-781-1785, FAX 413-787-1786
1391 MAIN STREET
SALEM, NEW HAMPSHIRE 03101
603-893-6363, FAX 603-893-6366

NORTH

SCALE:	1"=50'
CADD DATE:	04-16-1997
DRAWN BY:	TAM,MNT
CADD FILE:	S1571/MASTER

DRAWING NO.
C-3

F-1460

S:\Cmg51\S1571\master Thu Apr 17 15:40:51 1997