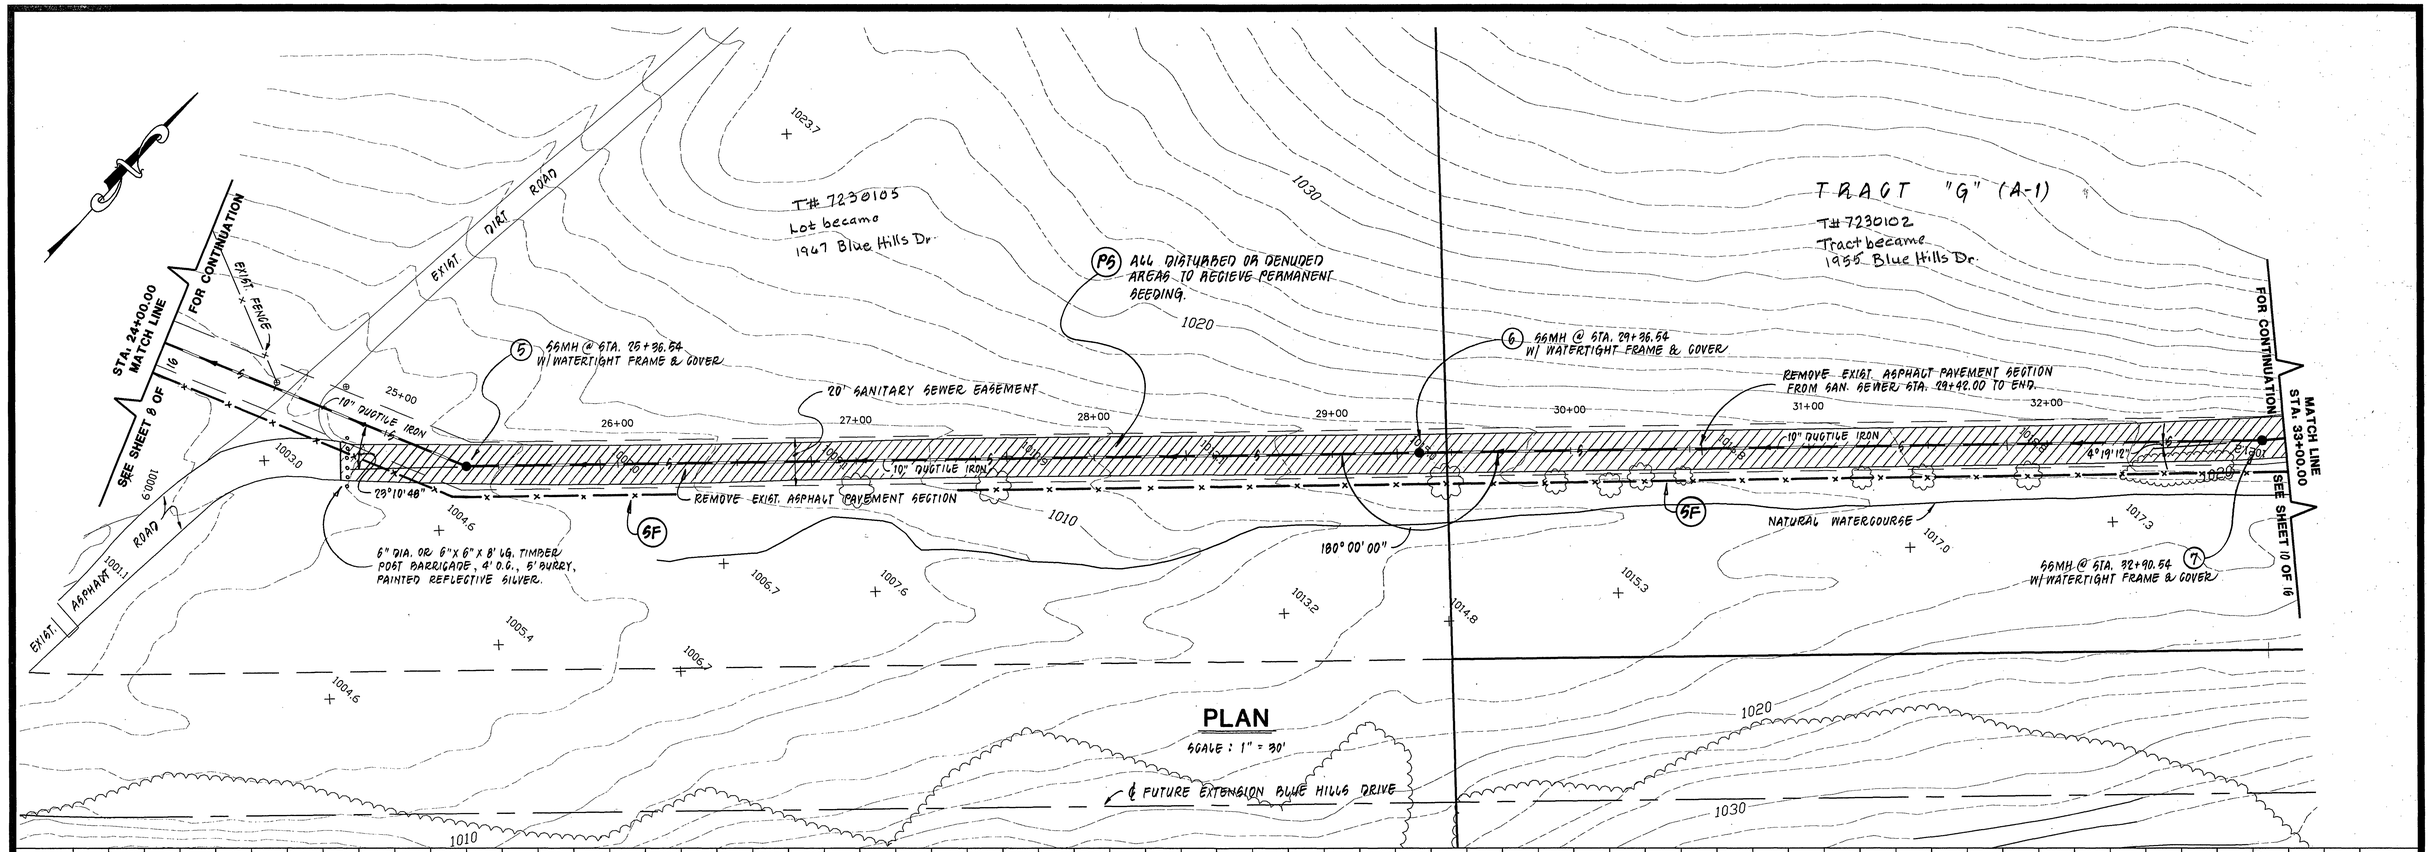

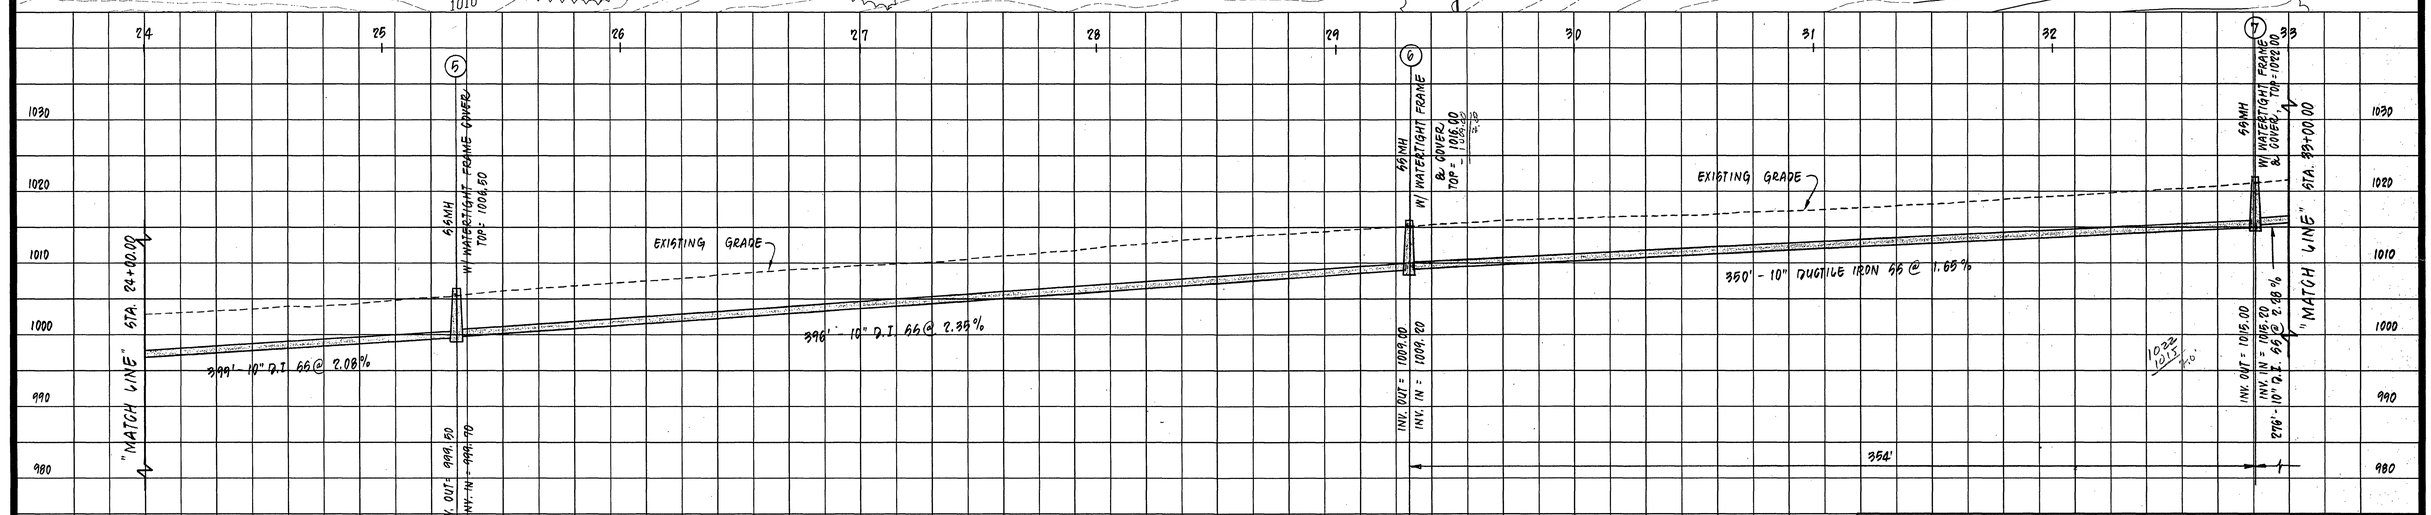

REVISION	DATE	DESCRIPTION

DESIGNED KLR
DRAWN RAC, JF
CHECKED MSW

COMMONWEALTH OF VIRGINIA
MICHAEL S. WEBB
No. 012656
5-1-97
PROFESSIONAL ENGINEER

SANITARY SEWER-PLAN AND PROFILE
FOR
"INFRASTRUCTURE IMPROVEMENTS"
ROANOKE CENTRE FOR INDUSTRY AND TECHNOLOGY
PREPARED FOR
CITY OF ROANOKE, VIRGINIA

LUMSDEN ASSOCIATES, P.C.
ENGINEERS-SURVEYORS-PLANNERS
ROANOKE, VIRGINIA

SCALE: AS SHOWN
DATE: 1 MAY 1997
COMM: #97-080
SHEET 9 of 16

FILE: E:/PA/03080/EM0/022mp03 Dsplotted Jun 04 14:30 1997