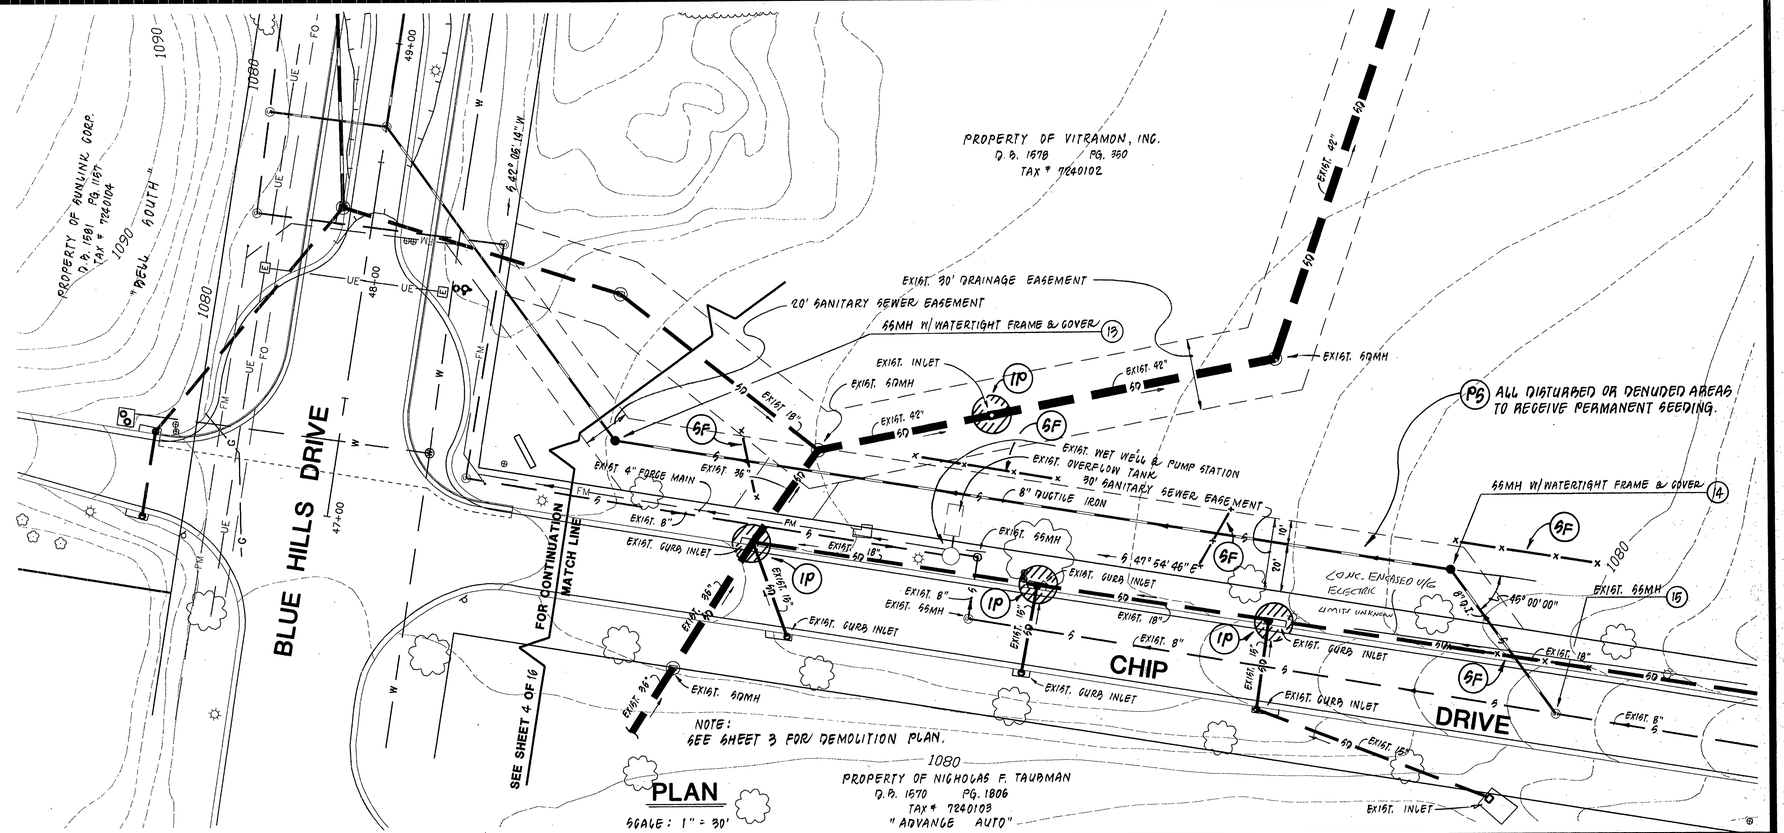

PLAN

SCALE: 1" = 30'

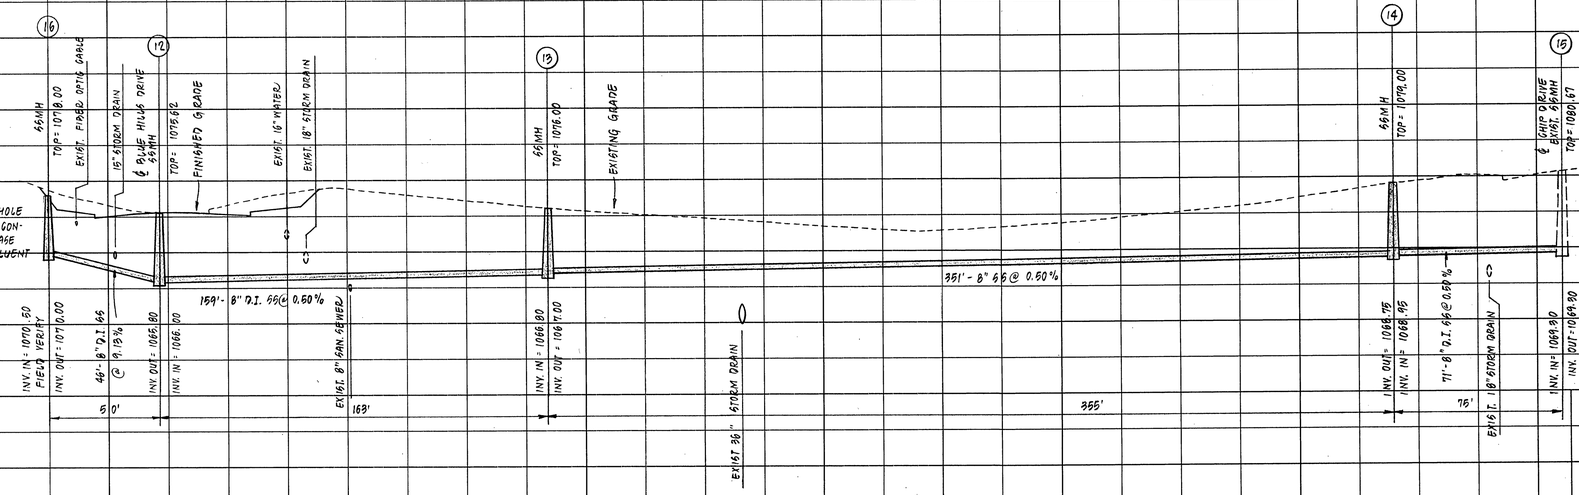

PROFILE

SCALE: 1" = 30' HORIZ.
1" = 10' VERT.

REVISION	DATE	DESCRIPTION

DESIGNED KLR
DRAWN RAG, JF
CHECKED MSW

COMMONWEALTH OF VIRGINIA
MICHAEL S. WEBB
No. 012656
5-1-97
PROFESSIONAL ENGINEER

SANITARY SEWER–PLAN AND PROFILE
FOR
"INFRASTRUCTURE IMPROVEMENTS"
ROANOKE CENTRE FOR INDUSTRY AND TECHNOLOGY
PREPARED FOR
CITY OF ROANOKE, VIRGINIA

LUMSDEN ASSOCIATES, P.C.
ENGINEERS–SURVEYORS–PLANNERS
ROANOKE, VIRGINIA

SCALE: AS NOTED | COMM: #97-080
DATE: 1 MAY 1997 | SHEET 11 of 16

FILE: E:\0\0\0