CENTERLINE CURVE DATA						
CURVE	ANGLE	TAN.	RADIUS	ARC	CHORD	CH. BEARING
A	28°00'00"	143.36'	575.00'	281.00'	278.21'	S 44°00'27" W
B	17°00'00"	85.93'	575.00'	170.61'	169.98'	S 38°30'27" W

NOTE:
THE CONTRACTOR SHALL COORDINATE INSTALLATION OF LIGHTING WITH AMERICAN ELECTRIC POWER. CONTACT MR. ROBERT JONES @ (540) 427-3651.

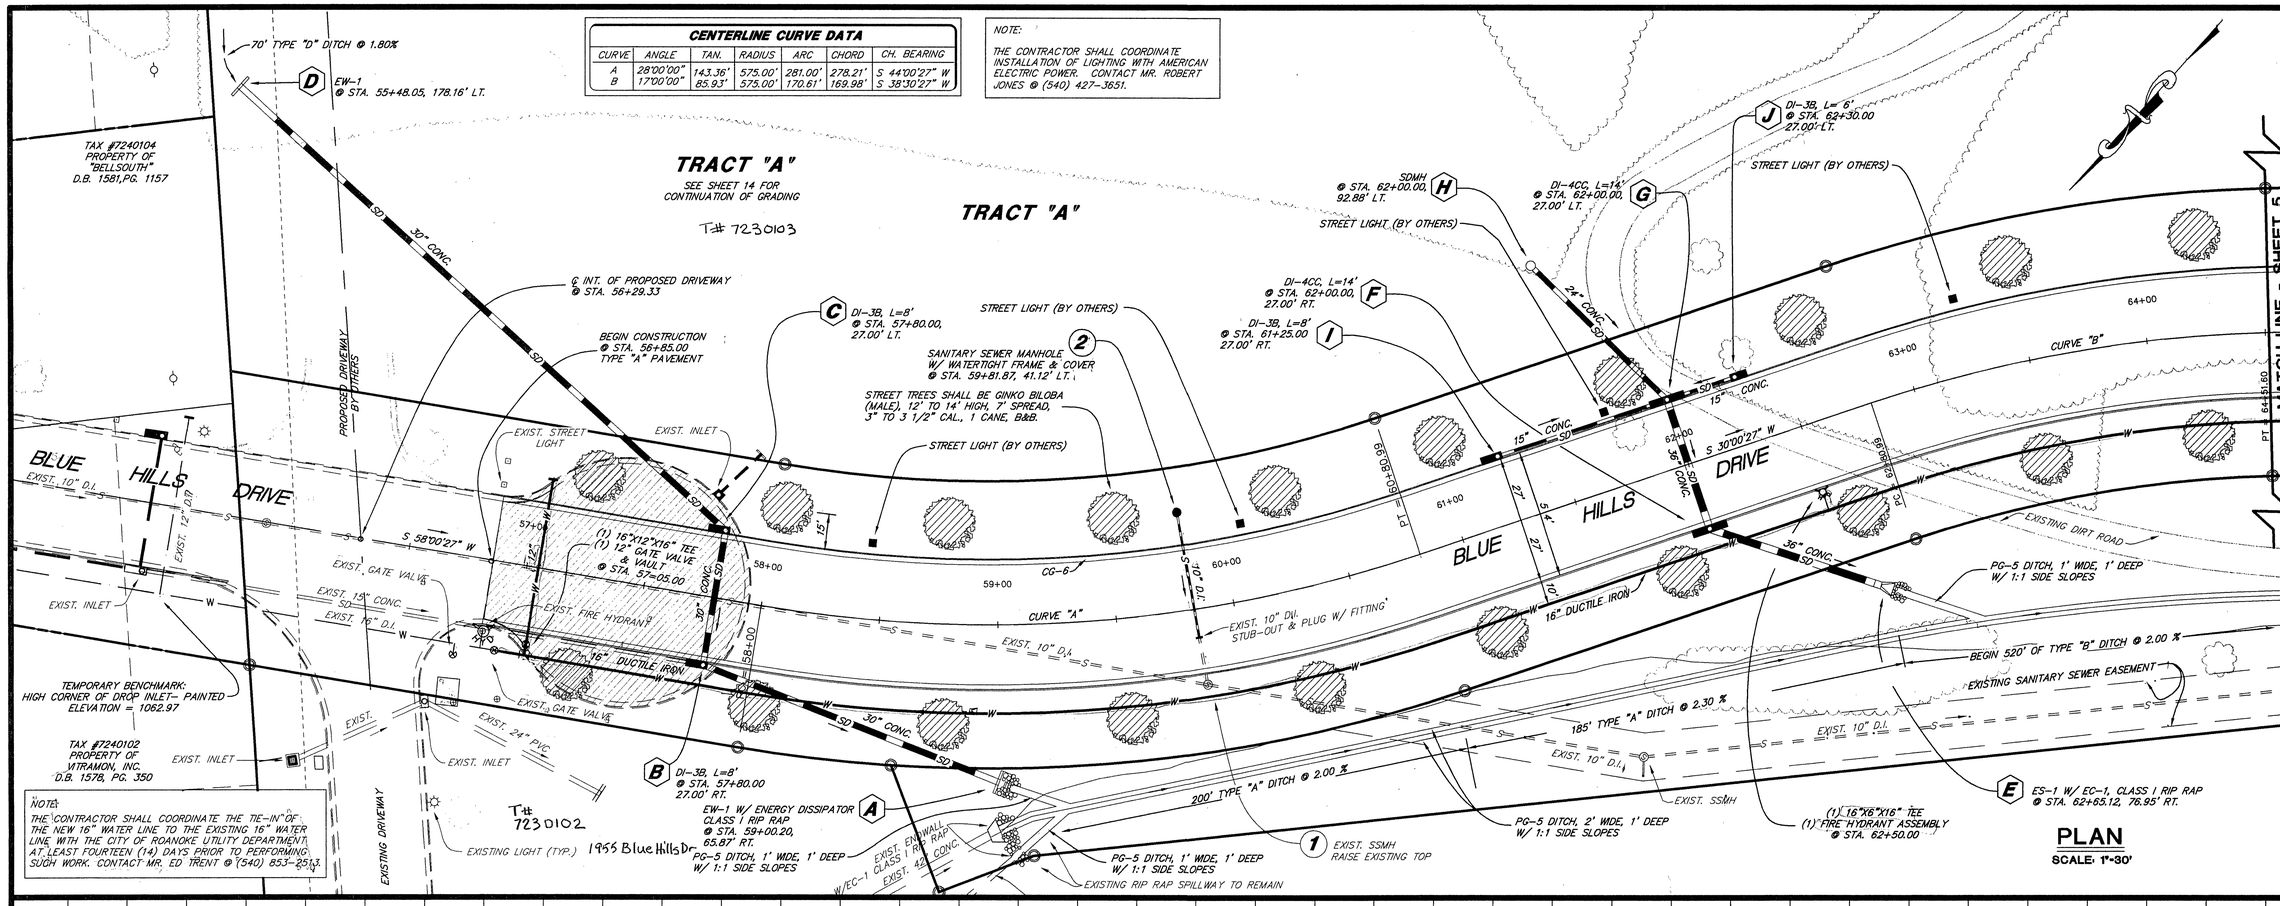

NOTE:
THE CONTRACTOR SHALL COORDINATE THE TIE-IN OF THE NEW 16" WATER LINE TO THE EXISTING 16" WATER LINE WITH THE CITY OF ROANOKE UTILITY DEPARTMENT AT LEAST FOURTEEN (14) DAYS PRIOR TO PERFORMING SUCH WORK. CONTACT MR. ED TRENT @ (540) 853-2543.

PLAN
SCALE: 1"=30'

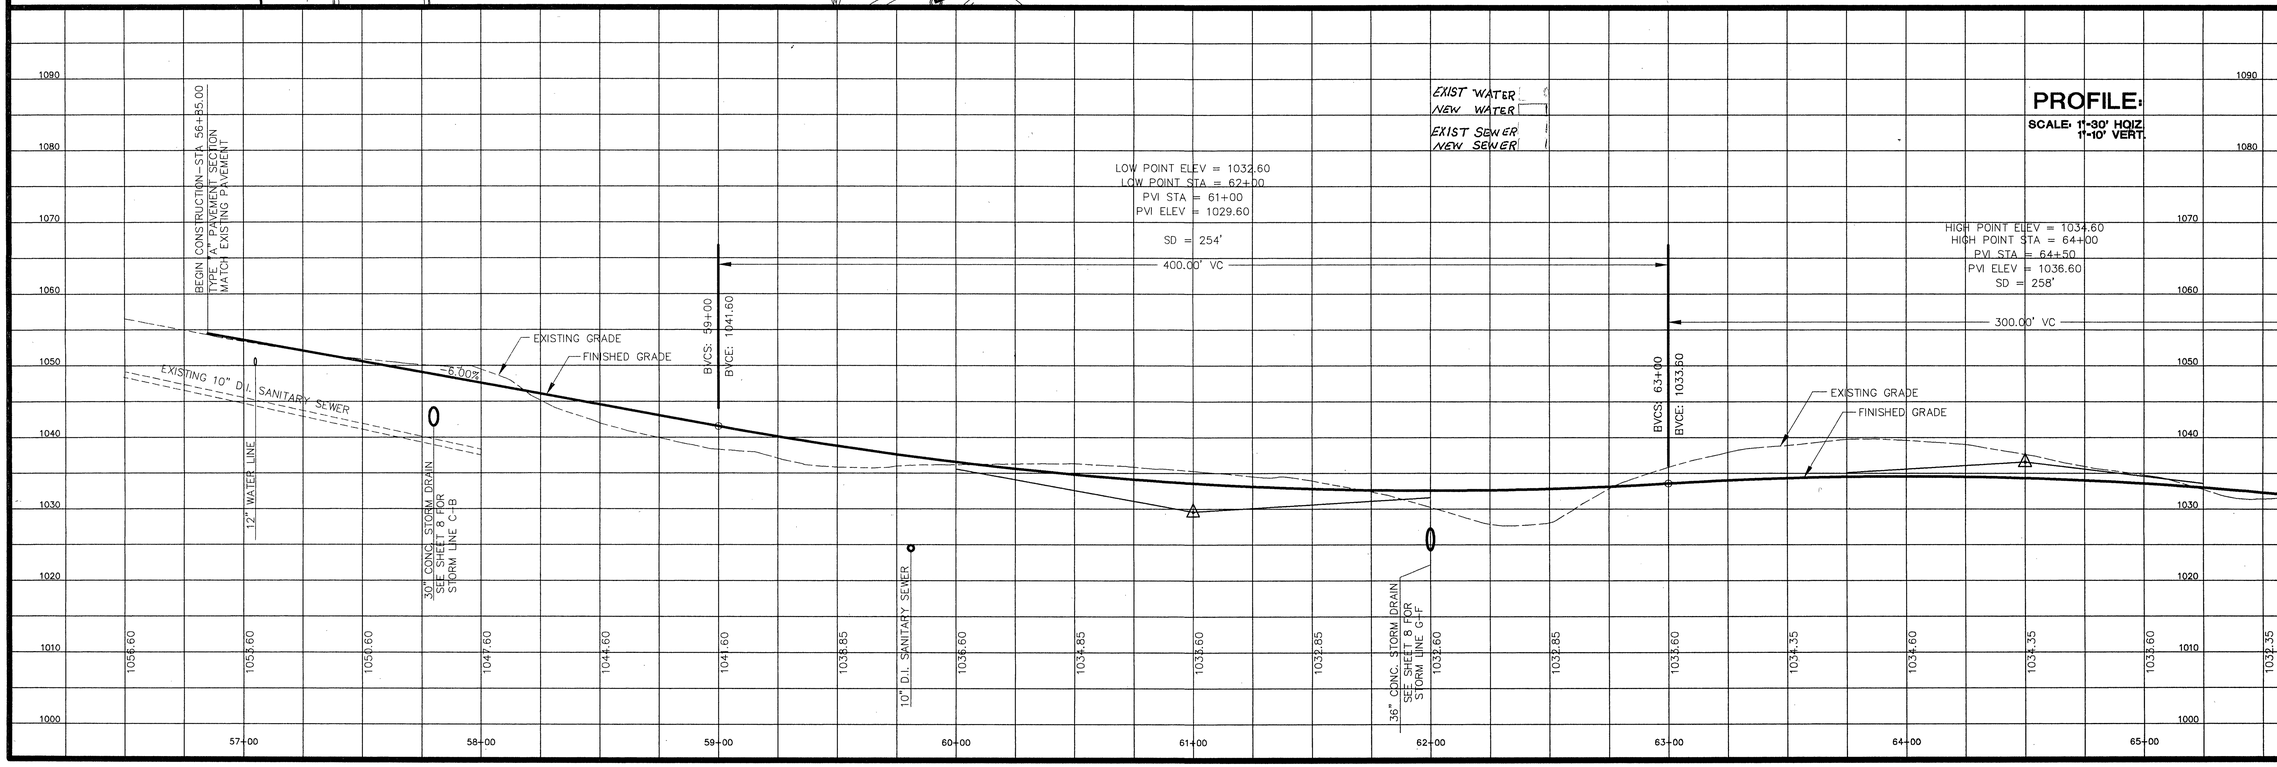

LUMSDEN ASSOCIATES, P.C.
ENGINEERS-SURVEYORS-PLANNERS
ROANOKE, VIRGINIA
4664 BRAMBLETON AVENUE
P.O. BOX 20669
ROANOKE, VIRGINIA 24018
PHONE (540) 774-4411
FAX (540) 772-9445
E-MAIL LUMSDENPC@AOL.COM

COMMONWEALTH OF VIRGINIA
9-14-00
B. LEE HENDERSON, JR.
No. 17591
PROFESSIONAL ENGINEER

REV.	DATE	REMARKS
5		
4		
3		
2		
1		

PLAN & PROFILE

INFRASTRUCTURE IMPROVEMENTS FOR
ROANOKE CENTRE FOR INDUSTRY AND TECHNOLOGY
PREPARED FOR
CITY OF ROANOKE, VIRGINIA

DATE: SEPTEMBER 14, 2000
COMMISSION NO: #99-435
CADD FILE: F:\99\99435\99435BASE
SHEET NO:
4/19

File: F:\99\99435\development\Base.dwg Plotted: 2000-09-14 15:01:08