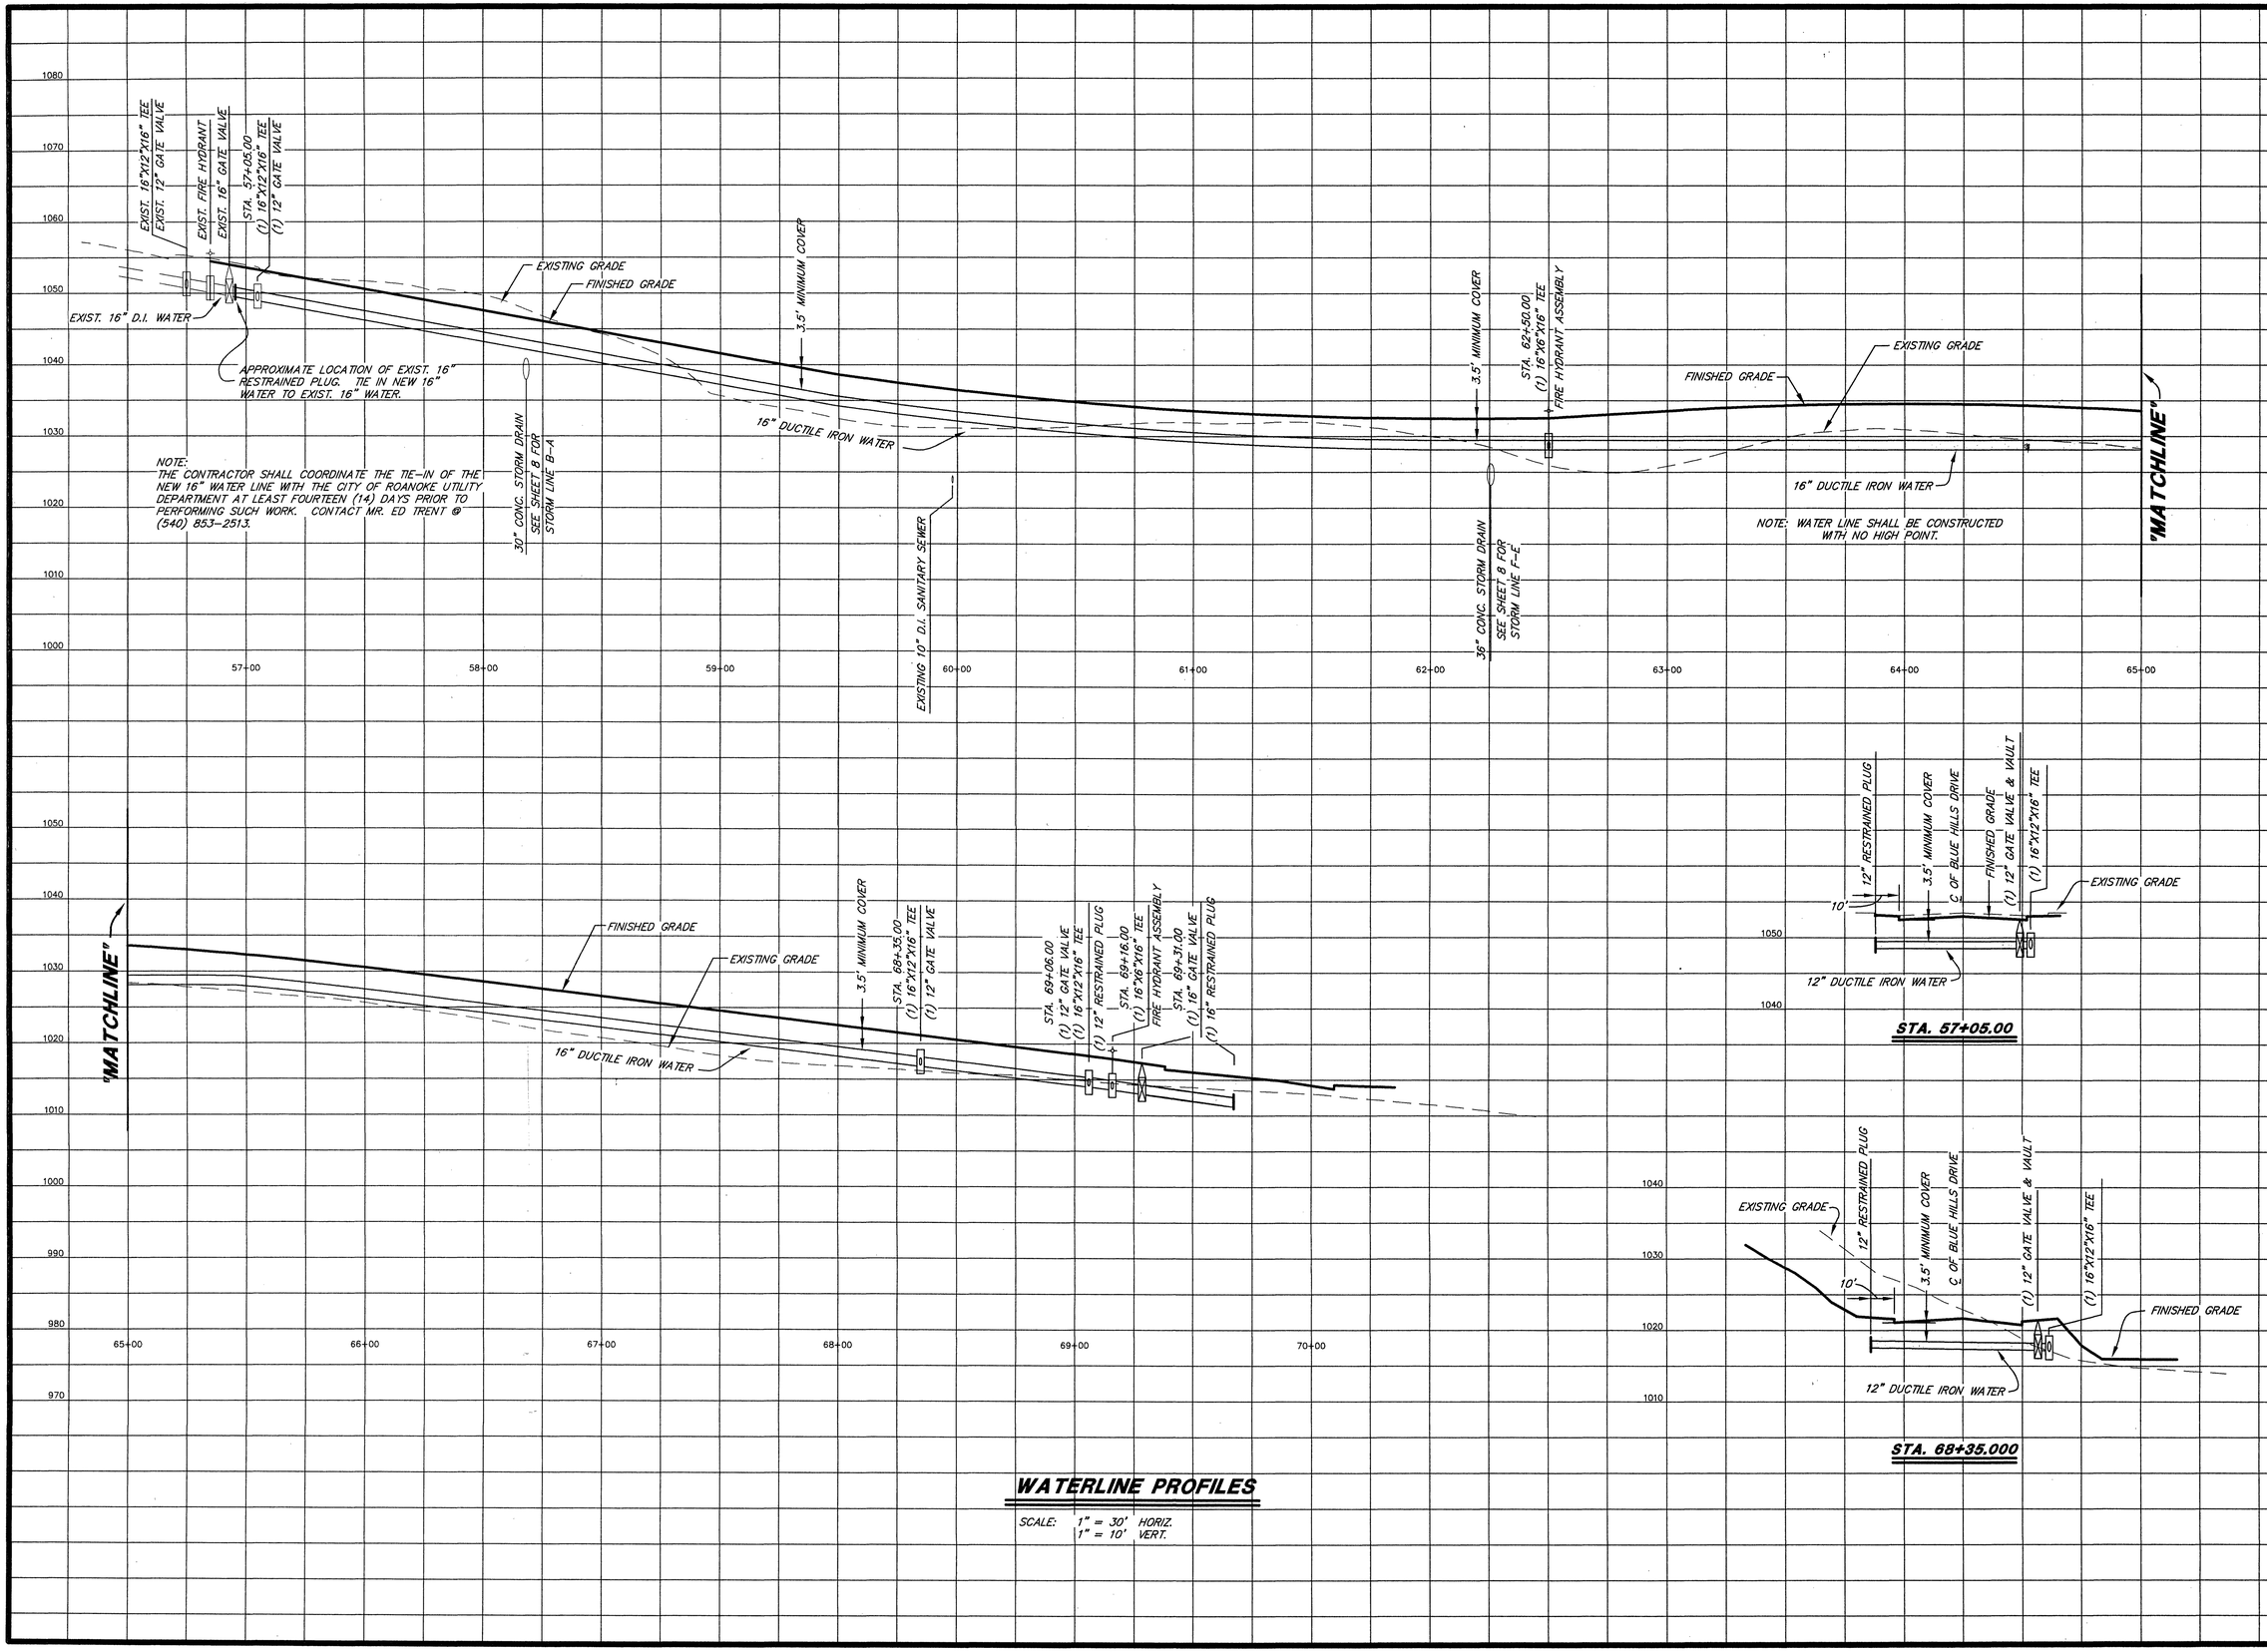

WATERLINE PROFILES

SCALE: 1" = 30' HORIZ.
1" = 10' VERT.

LUMSDEN ASSOCIATES, P.C.
ENGINEERS-SURVEYORS-PLANNERS
ROANOKE, VIRGINIA

4664 BRAMBLETON AVENUE
P.O. BOX 20669
ROANOKE, VIRGINIA 24018

PHONE (540) 774-4411
FAX (540) 772-9445
E-MAIL LUMSDENP@AOL.COM

COMMONWEALTH OF VIRGINIA
9-14-00
B. LEE HENDERSON, JR.
No. 17591
PROFESSIONAL ENGINEER

REV	DATE	REMARKS
5		
4		
3		
2		
1		

WATER LINE PROFILES

INFRASTRUCTURE IMPROVEMENTS FOR
ROANOKE CENTRE FOR INDUSTRY AND TECHNOLOGY
PREPARED FOR
CITY OF ROANOKE, VIRGINIA

DATE: SEPTEMBER 14, 2000
COMMISSION NO: #99-435
CADD FILE: FA99\99435\WATERPRO.DWG
SHEET NO: 13/19

File: F:\99\99435\designs\Waterpro.dwg Plotted: 2000-09-14 13:36:29