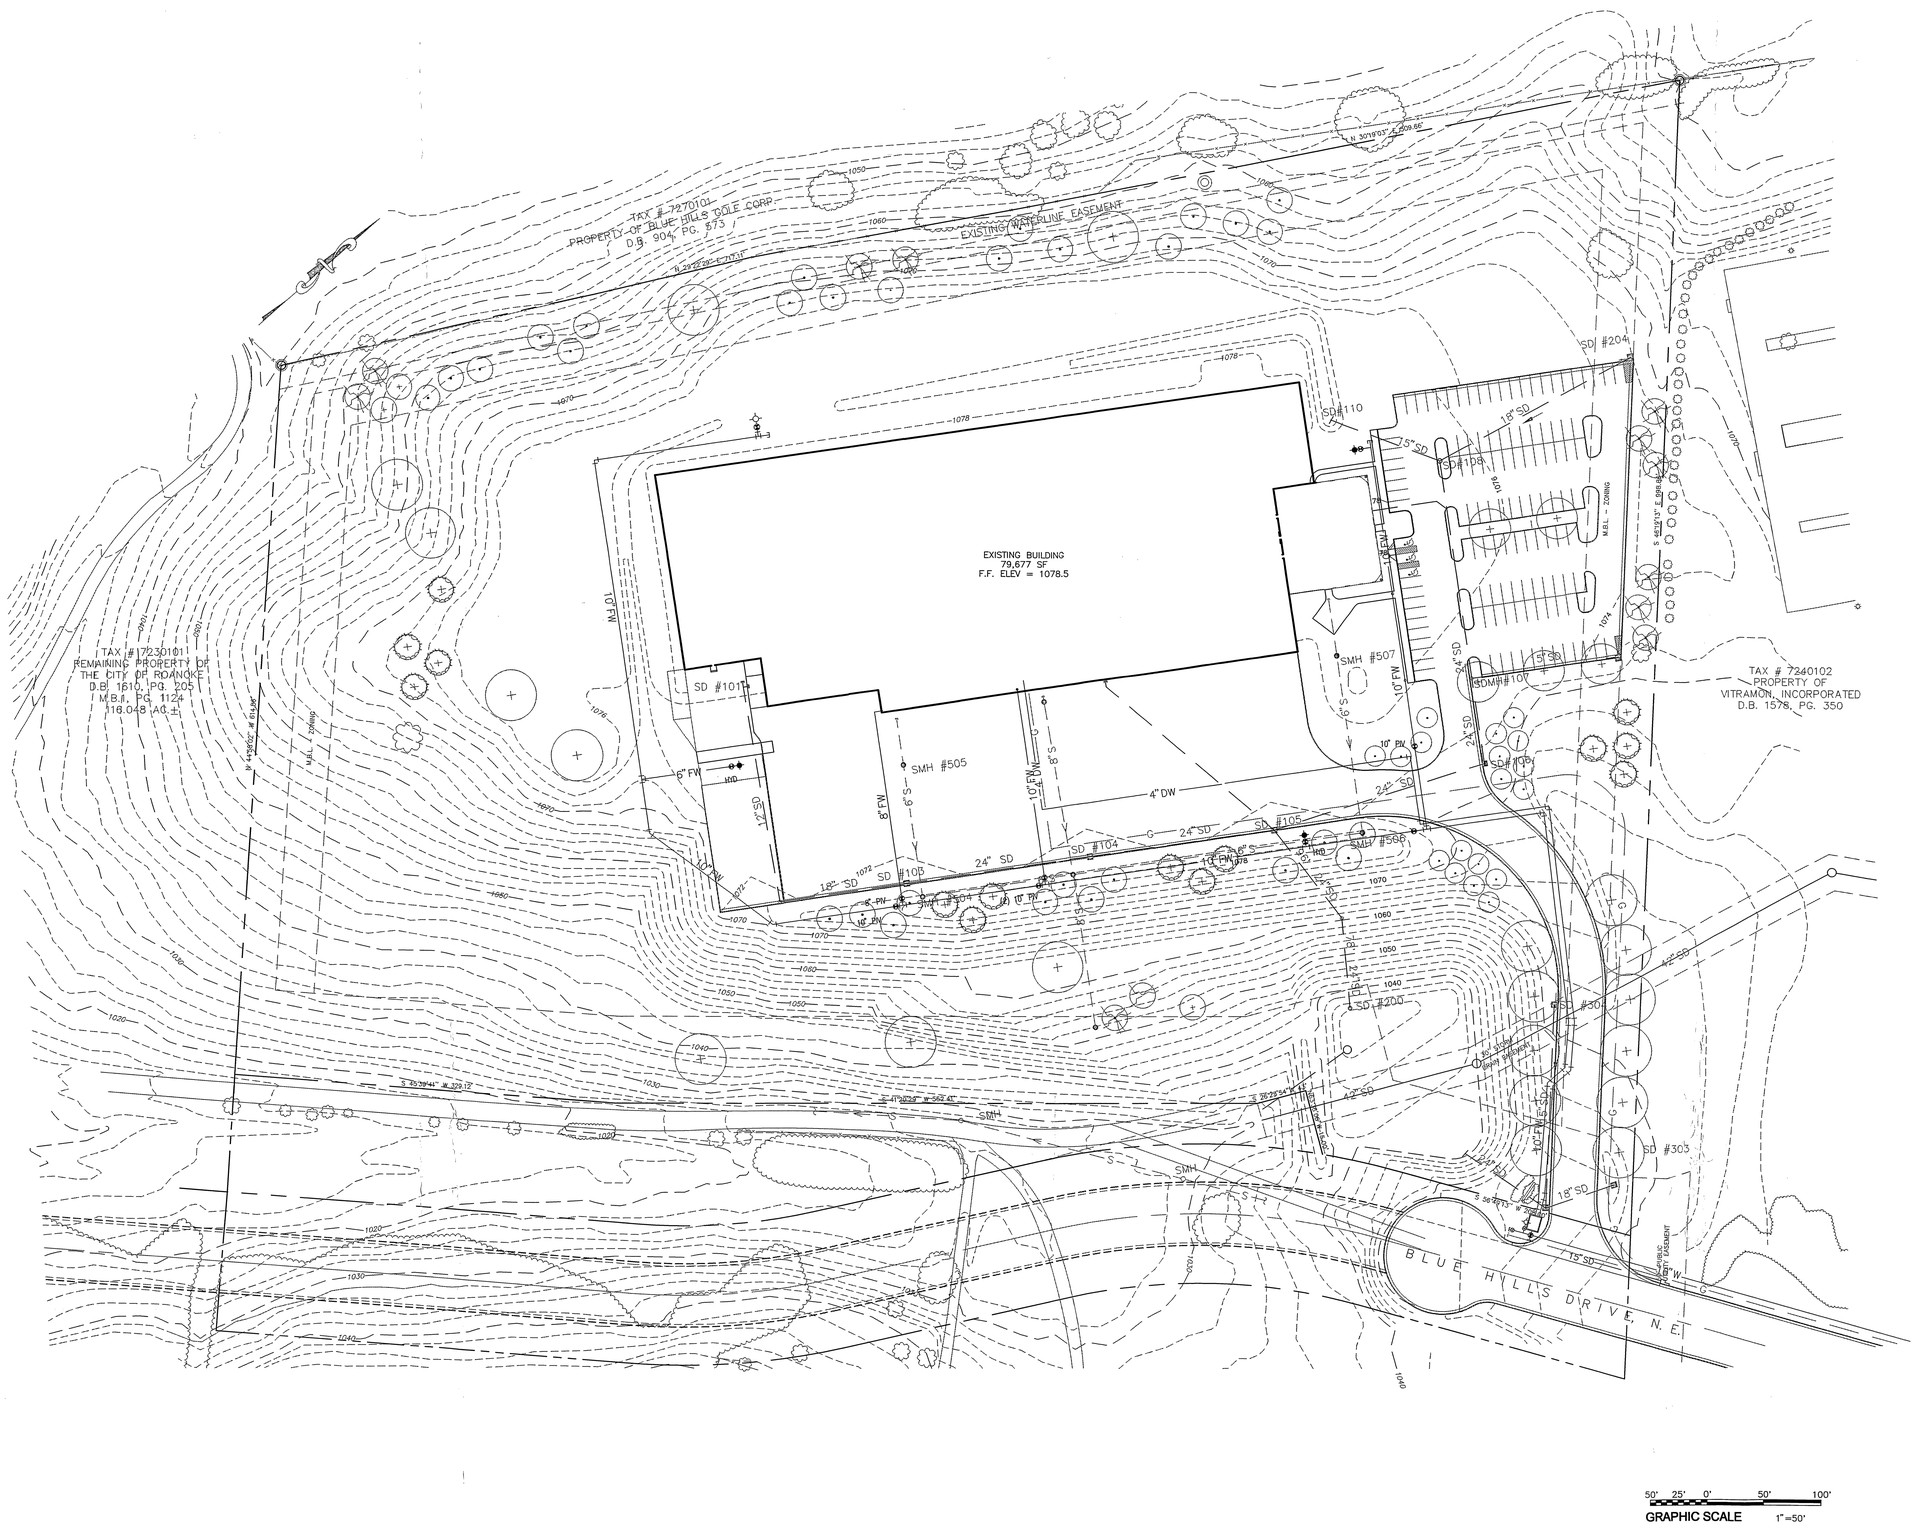

REVISIONS

REV	DESCRIPTION	REV BY	VER BY	DATE

McKINNEY AND COMPANY
planning • design • construction

MAIN OFFICE
108 SOUTH RAILROAD AVE.
ASHLAND, VIRGINIA 23005
(804)798.1451 FAX: (804)798.7072

WILLIAMSBURG OFFICE
460 MCLAWS CIRCLE, SUITE 150
WILLIAMSBURG, VA. 23185
(757)220.5400 FAX: (757)229.6301

www.mckinney-usa.com

FACILITY EXPANSION
MAPLE LEAF BAKERY
1955 BLUE HILLS DRIVE
ROANOKE, VIRGINIA

PROJECT NO.: 12011–03	DRAWING NO.: 12011C0–02
DESIGNED BY: TLY	DATE: 5–22–03

ALL RIGHTS RESERVED. NO PART OF THIS WORK MAY BE USED, REPRODUCED, DISTRIBUTED, DISPLAYED, OR COMMUNICATED IN ANY WAY, FORM, OR BY ANY MEANS WITHOUT THE PRIOR WRITTEN CONSENT OF MAPLE LEAF FOODS INC.

MAPLE LEAF FOODS INC.

MAPLE LEAF FOODS

TITLE:

EXISTING CONDITIONS

PLANT ADDRESS: MB–ROA250–	CAD FILE: 12011C0–02	
DRAWN BY: CNM	DATE: 5–22–03	
CHECKED BY:	DATE:	
SCALE: 1"=50'	SIZE: E	DRAWING NO: C0–02
DATE PLOTTED:		