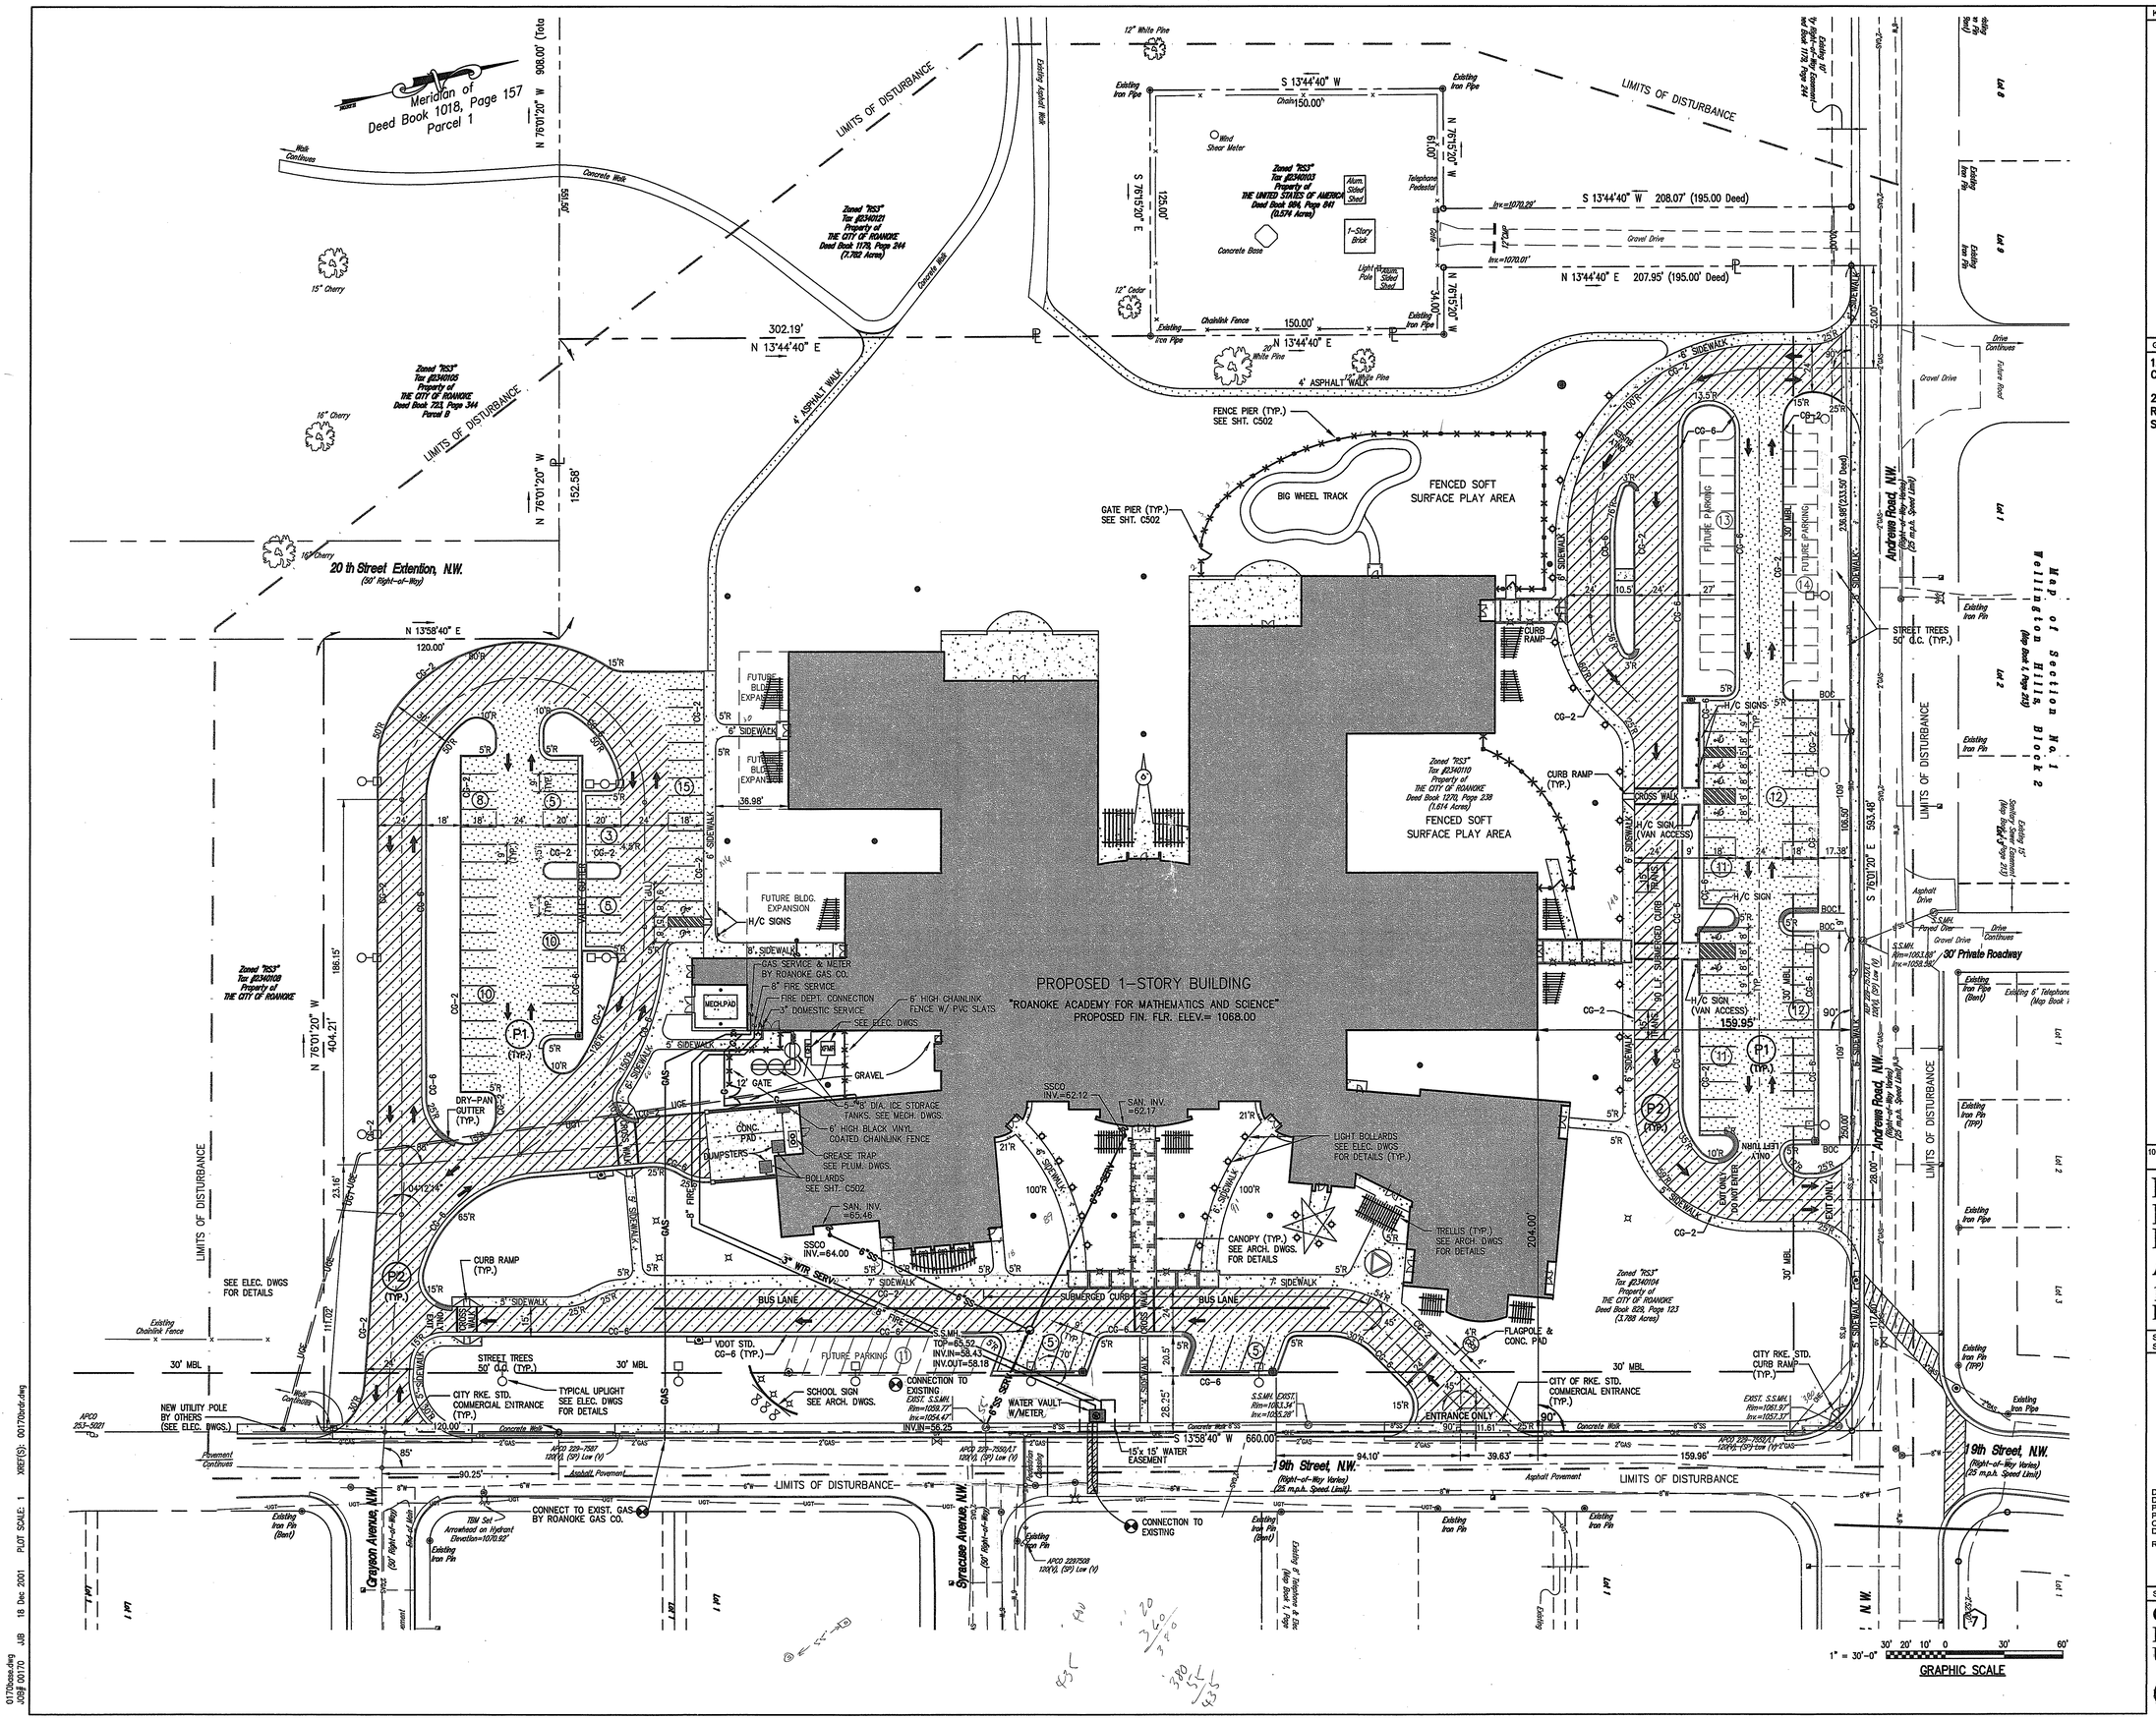

KEYPLAN

GENERAL NOTES

1. ALL DIMENSIONS SHOWN ARE TO THE FACE OF CURB UNLESS OTHERWISE NOTED.

2. SIDEWALK AT STORAGE ROOM AND MECHANICAL ROOM AREA, IS TO BE 6". ALL OTHERS TO BE STANDARD 4".

SPECTRUM DESIGN

10 CHURCH AVE SE, PLAZA SUITE 1 ROANOKE, VIRGINIA 24011 540.342.6001
ROANOKE • MARION • VIRGINIA BEACH

NEW FACILITY FOR ROANOKE ACADEMY FOR MATHEMATICS AND SCIENCE

1122 19TH STREET NW
ROANOKE, VIRGINIA

SPECTRUM DESIGN PROJECT NO. 00170
STATE PROJECT NO. 124-46A

COMMONWEALTH OF VIRGINIA
MICHAEL A. RAKES
No. 02859
12/21/01
PROFESSIONAL ENGINEER

DATE	21 DECEMBER, 2001
DESIGN ARCHITECT	
PROJECT ARCHITECT	
PROJECT ENGINEER	MAR
CHECKED BY	MAR
DRAWN BY	JJB
REVISIONS	NUMBER DATE

SHEET TITLE

CIVIL - DIMENSIONAL AND UTILITY PLAN

C102

0170base.dwg JJB 18 Dec 2001 PLOT SCALE: 1 XREF(S): 00170drd.dwg
JOB# 00170