NOTE:
1. DIMENSIONS ARE TO FACE OF CURB UNLESS OTHERWISE NOTED.
2. ALL PAVEMENT STRIPING SHALL BE TYPE. A.

LEGEND

NEW PAVEMENT

NEW CONCRETE

Paved parking lot w/ curb & gutter

12' FROM F.O.C (TYP.)

LIMIT OF WORK LINE

END NEW FENCE AT RIGHT-OF-WAY LINE

VDOT STD. FE-W1 FENCE (METAL POST)

ROANOKE REGIONAL AIRPORT COMMISSION
D.B. 1564 PG. 668
D.B. 1611 PG. 525
TAX MAP #6640115

Towne Square Boulevard

concrete sidewalk

scattered trees

6" SOLID WHITE LINE SPACE 2' APART @45° (TYP.)

6" SOLID WHITE LINE (TYP.)

20.0' TEMPORARY CONSTRUCTION EASEMENT

NEW CHAIN LINK FENCE SEE DETAIL SHEET C13

NEW CG-2

SIGN S-1 (SEE SHT. C13)

24.5' (TYP.)

10'R

5'R

CP#101

CP#102

CP#108

25'R

23.5'R

NEW CG-6

2.5'R

12.0'

4.5'R

NEW CG-6

VDOT MS-1A

EXISTING STRIPING TO REMAIN (TYP.)

SAW CUT LINE(S) (SEE SHT. C4)

SIGN S-3 (SEE SHT. C13)

34 SPACES

13 SPACES

16 SPACES

26 SPACES

17 SPACES

122.0'

25.0'

18.0'

12.5'

8.0'

9'

25' M.B.L.

NEW CG-6

NEW CHAIN LINK FENCE SEE DETAIL SHEET C15

4" SOLID WHITE LINE (TYP.)

NEW TICKET BOOTH, CANOPY, AND EQUIPMENT SEE DET. SHTS C9, A1-A3

CP#114

CP#116

SAWCUT AND REMOVE EXIST. C&G

CP#109

CP#110

END NEW FENCE AT RIGHT-OF-WAY LINE

MATCH LINE (SEE SHT. C5)

12" SOLID WHITE LINES. SPACE 2' APART @ 45°

6" SOLID WHITE LINE (TYP.)

SIGN S-2 (SEE SHT. C13)

5'R (TYP.)

NEW SEPTIC SYSTEM SEE SHEET C9

24.0'

50'

10'

CP#100

SEE DETAIL SHT. C14

R/W

telecommunications box

telecommunications manhole

telecommunications pedestal

SNOW REMOVAL APRON
VDOT MOD. CG-9B ENTR. GUTTER (24'Wx9'L). SLOPE ENTR UP FROM FLOW LINE 6 INCHES IN 9 FEET.
INSTALL 2- 6" BOLLARDS @ 12' O.C.
(SEE DET. SHT. C14)

telecommunications vault

AVIATION DRIVE

VDOT STD. MS-1A MEDIAN STRIP 4' & VAR. WIDTH

CP#113

SAW CUT LINE (SEE SHT. C4)

R2'

100'

TIE NEW FENCE TO EXISTING FENCE AT RIGHT-OF-WAY LINE

scattered trees

trans.

sign

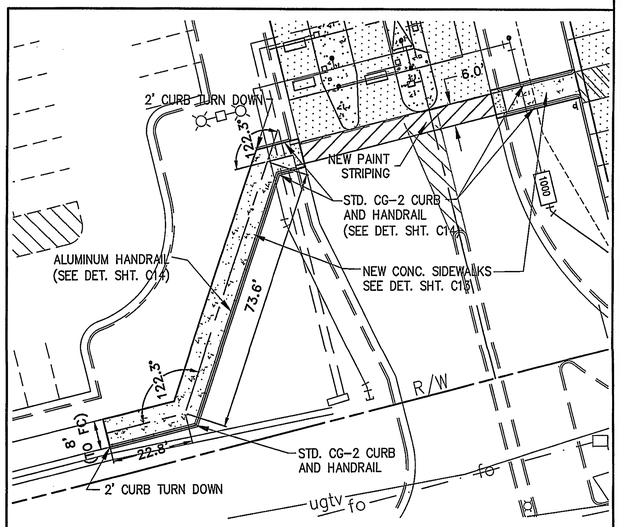

NEW SIDEWALK – ENLARGED VIEW
SCALE: 1"=20'

COMMONWEALTH OF VIRGINIA
MICHAEL S. AGEE
No. 15232
PROFESSIONAL ENGINEER
11/27/01

Revisions	Date

Commission No.: 1930H

Drawn By: DEC

Designed By: JMB/RSM

Checked By: MSA

Date: JANUARY, 2002

Mattern & Craig
CONSULTING ENGINEERS • SURVEYORS
701 FIRST STREET, S.W.
ROANOKE, VIRGINIA 24016
(540) 345-9342
FAX (540) 345-7691

ROANOKE REGIONAL AIRPORT – OVERFLOW PARKING LOT MODIFICATIONS & ADDITION

SITE PLAN–AREA 'B'

ROANOKE, VIRGINIA

Vertical Scale: N/A

Horizontal Scale: 1"=30'

Issue Date: AUGUST, 2001

Sheet No.: C6