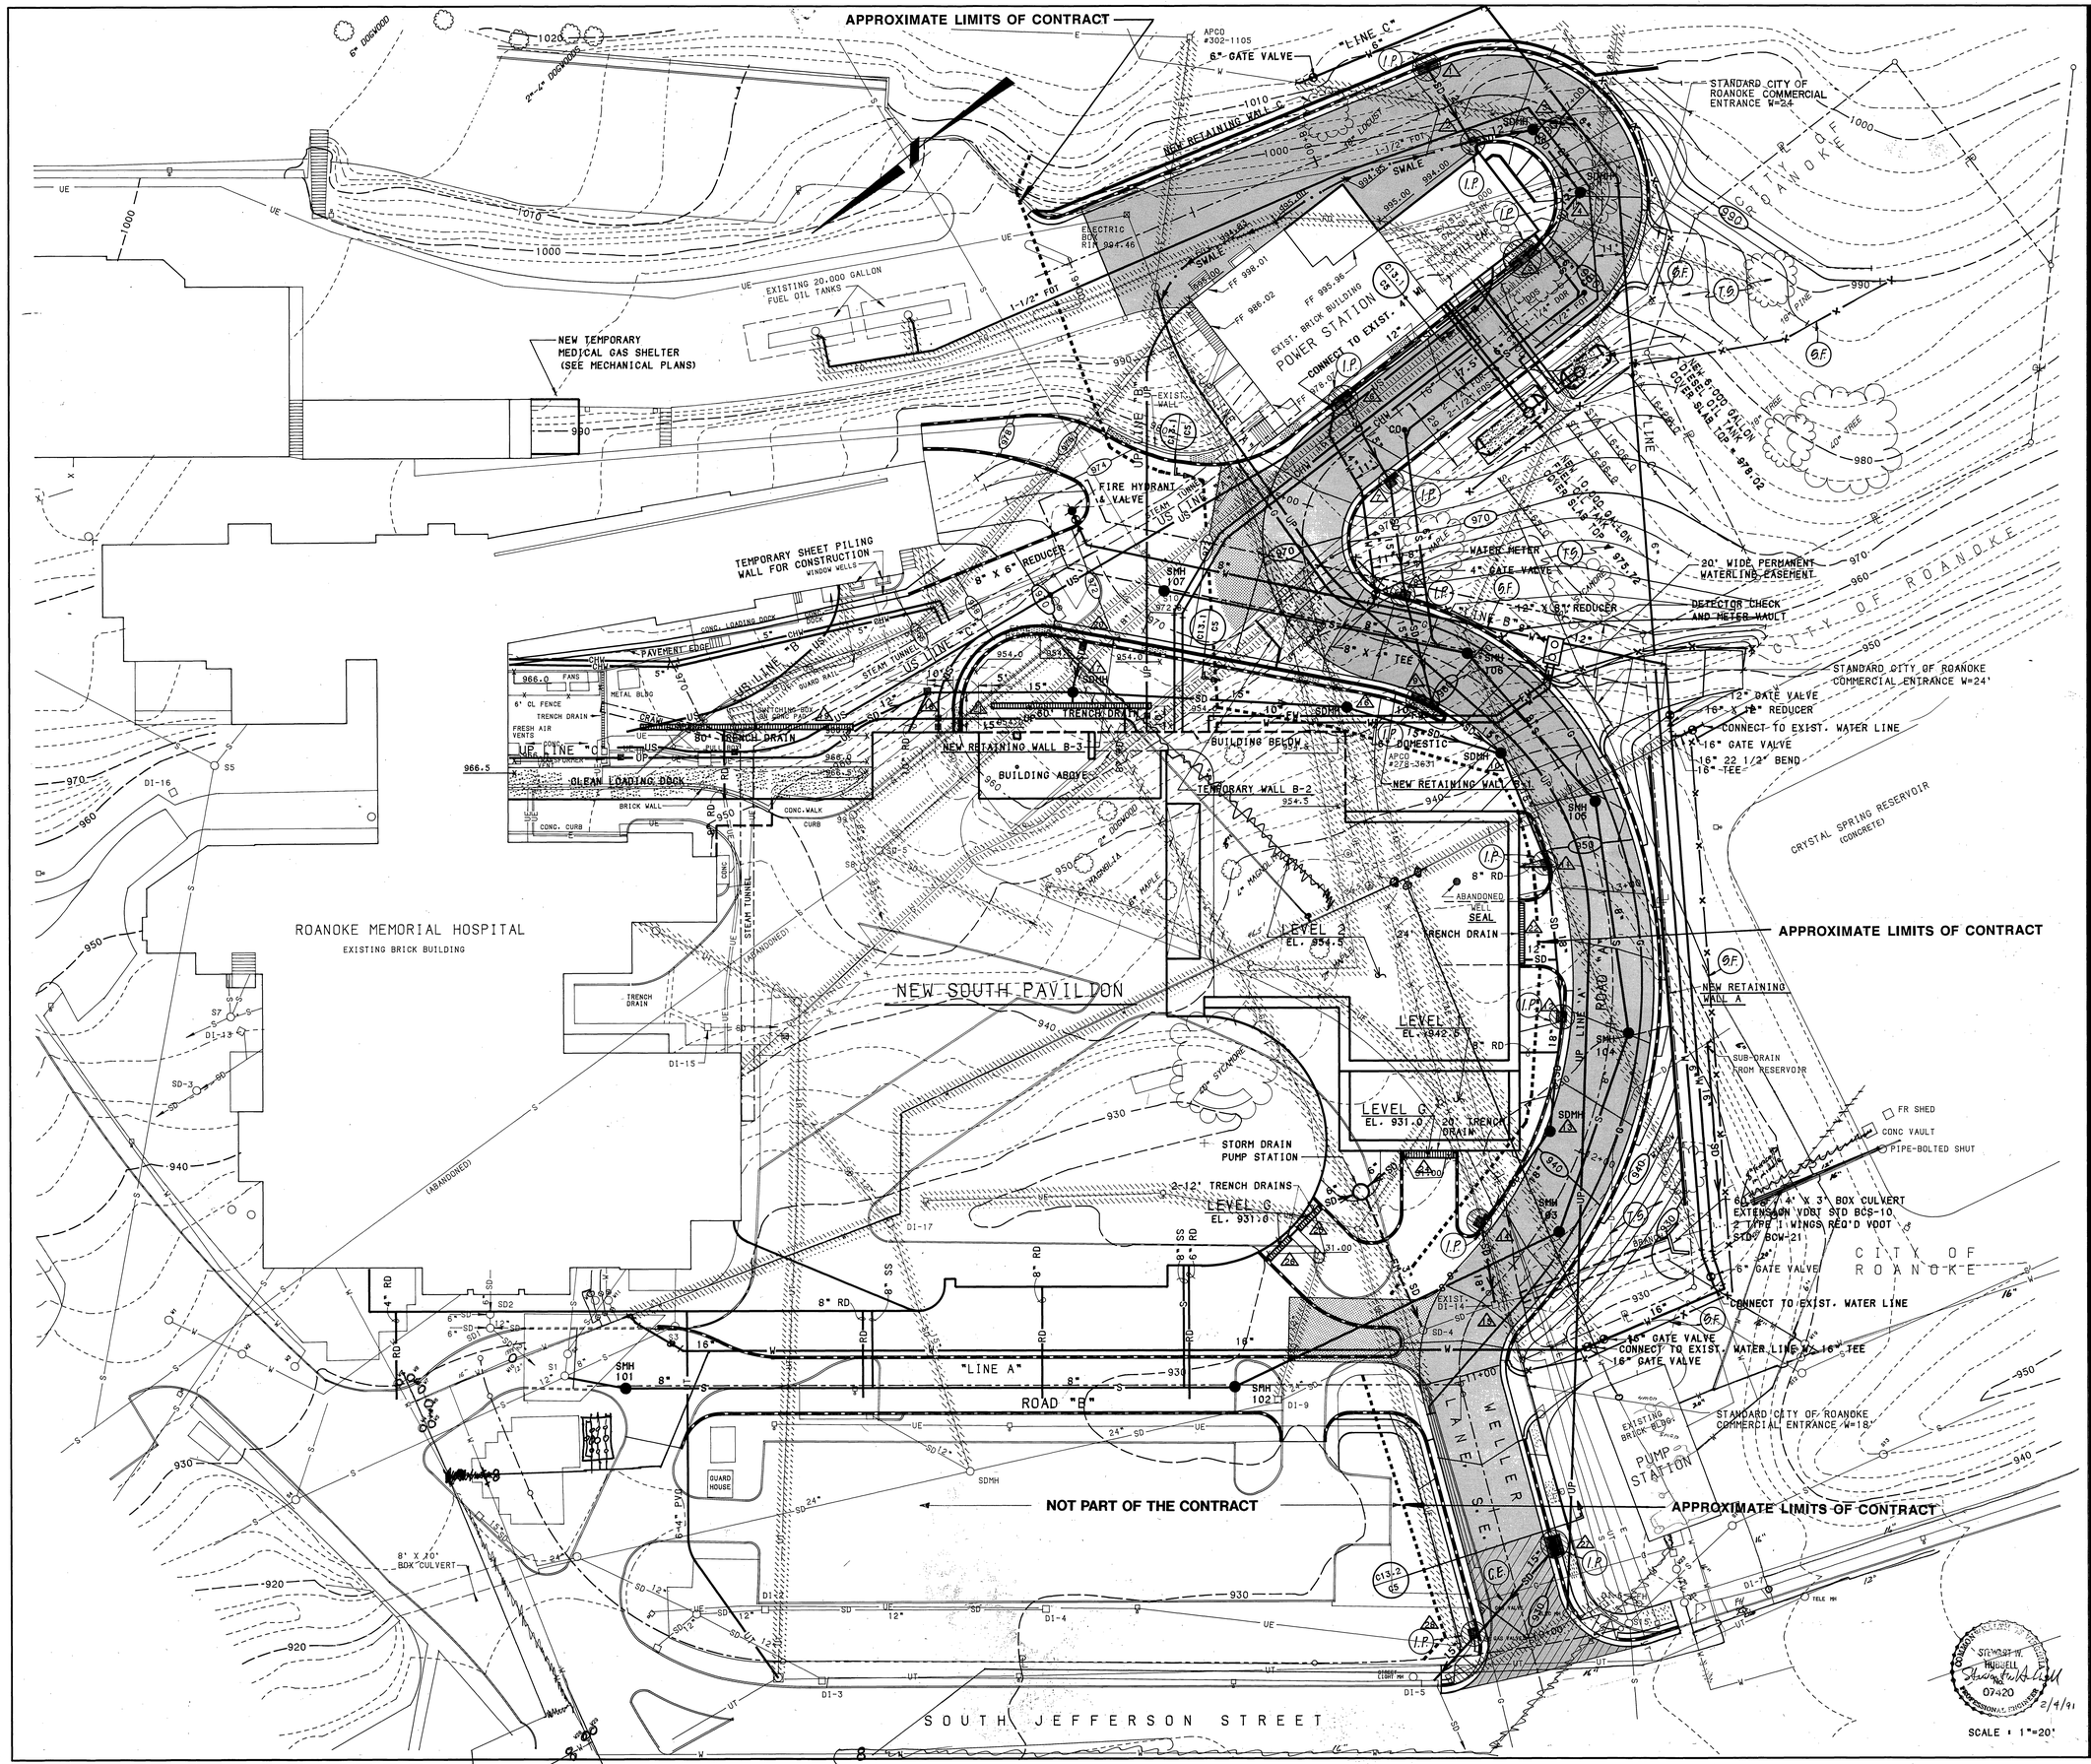

JMGR Inc

80 Monroe Avenue Memphis Tennessee 38103

Mathis Associates Ltd.
Mechanical Engineering & Design

Mattern & Craig
Civil Engineers

Gardner & Howe, P.C.
Structural Engineers

Newcomb & Boud
Mechanical Electrical Engineers

ROANOKE MEMORIAL HOSPITALS

Site Expansion and Utility Relocation - Phase One - Step One

C3 EROSION & SEDIMENT CONTROL PLAN

Project: 9003100 Date: Feb. 4, 1991 Revisions: