XREF DRAWING 26444-330-305-UT2
12/19/97 16:41:35 ACO-12.

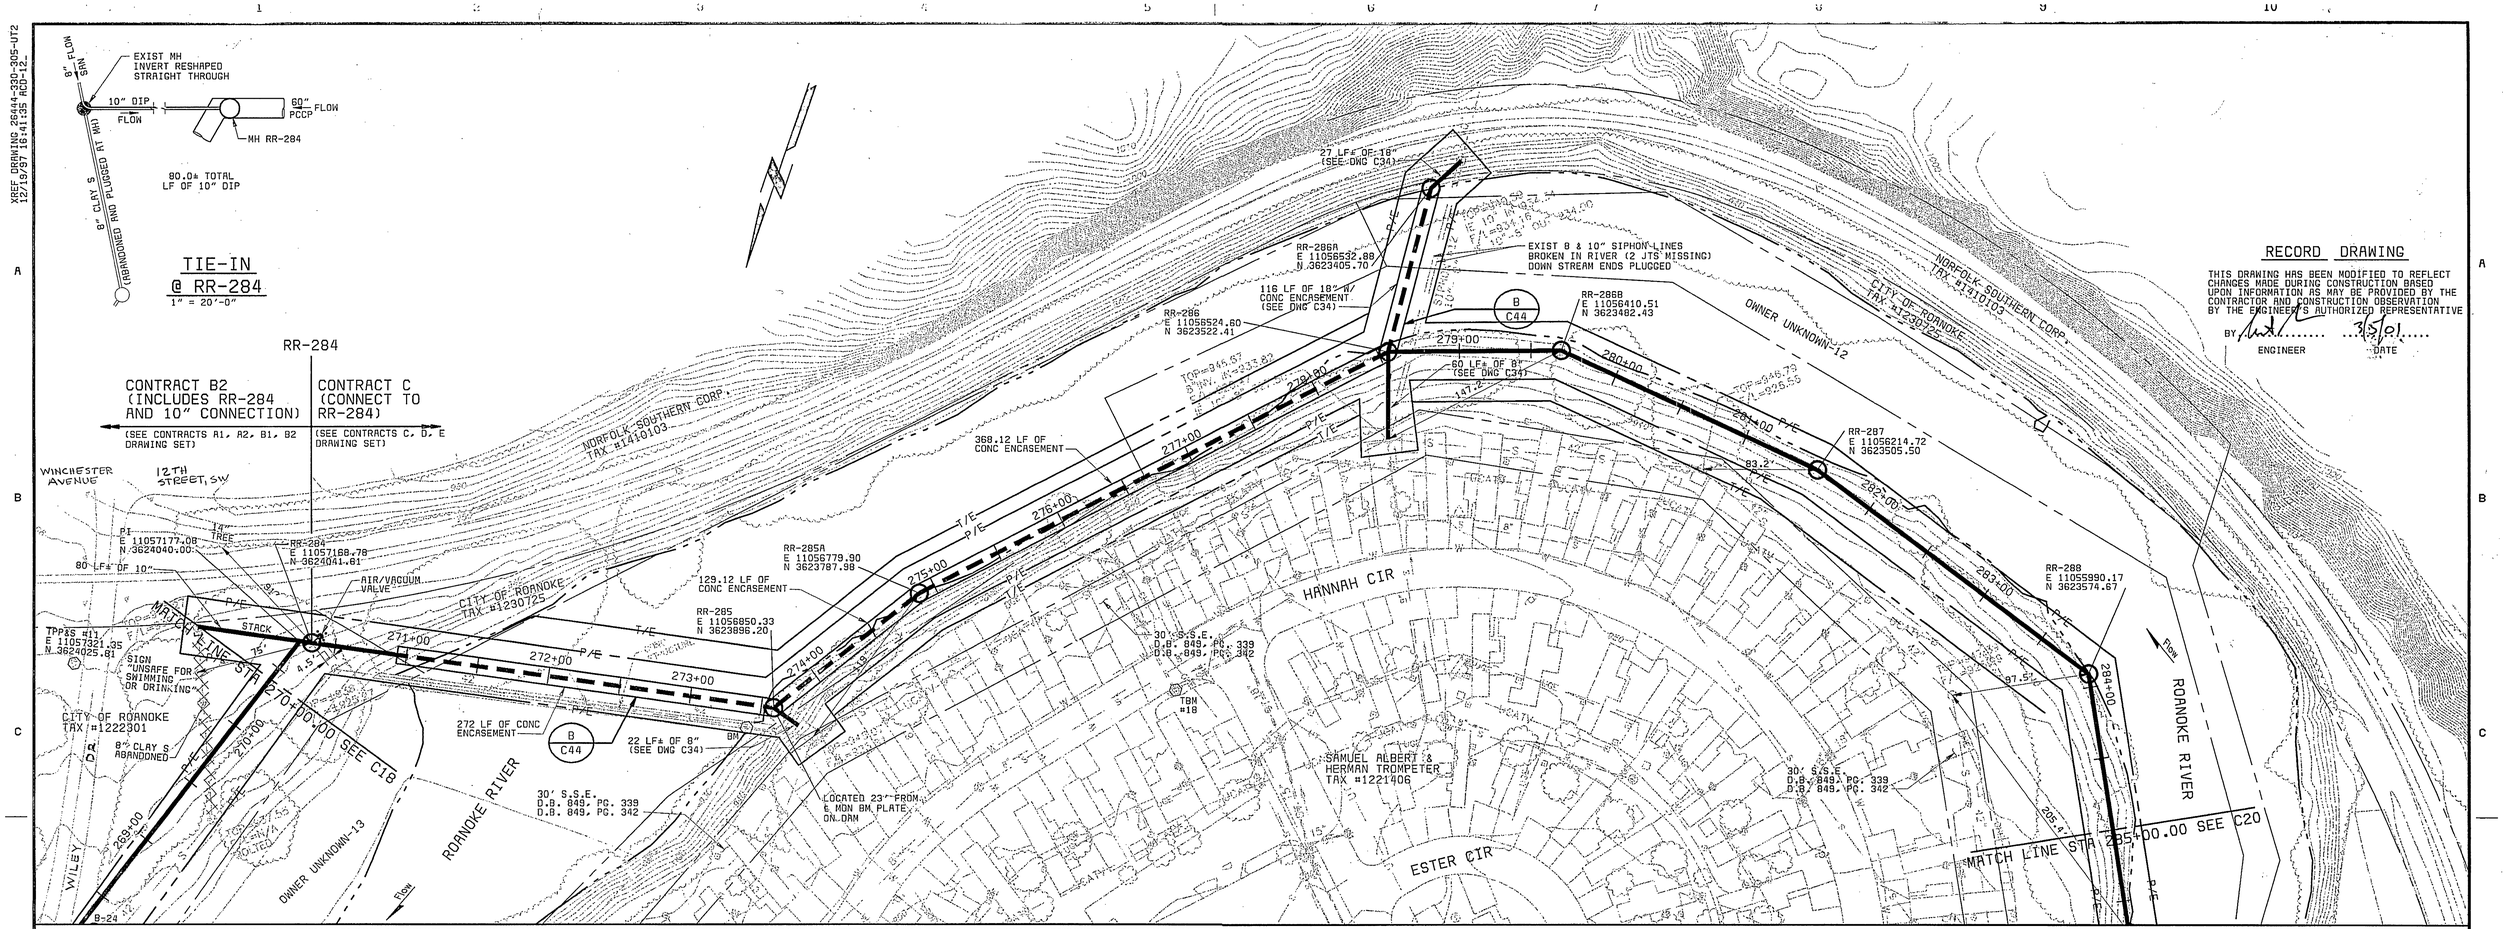

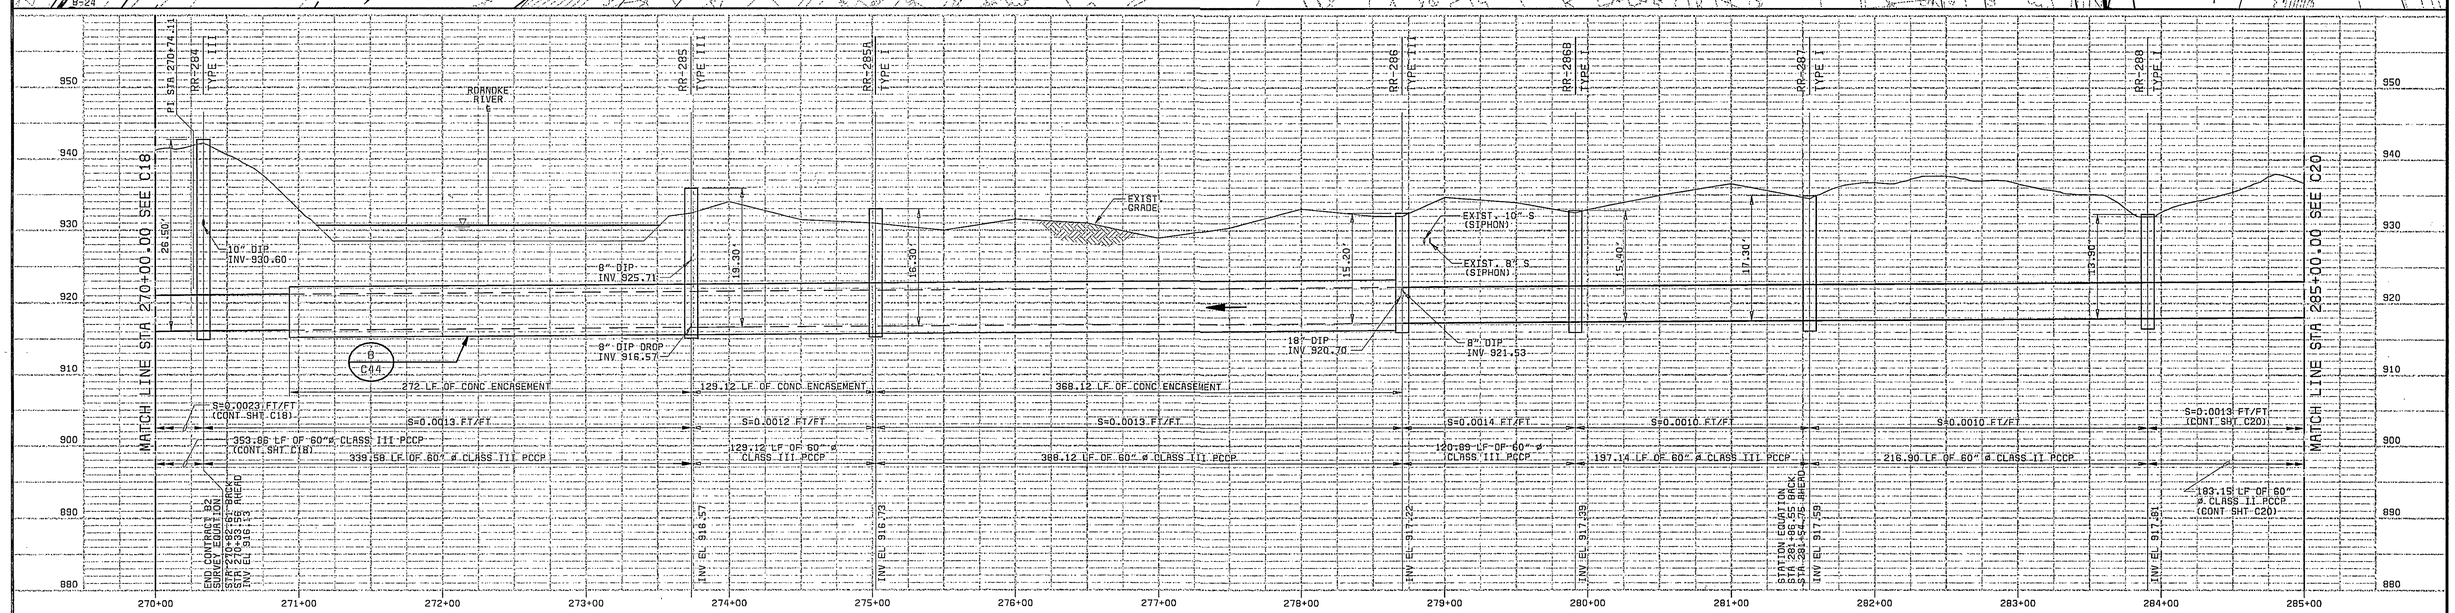

PCCP PIPE CLASS INFORMATION:
SEE DRAWING C43

SCALE: 1" = 50' HORIZ
1" = 10' VERT

DATE	REVISIONS AND RECORD OF ISSUE	NO.	BY	CK	APP

DESIGNED JBB, SLF
DETAILED RLC, ABW
CHECKED RAF
APPROVED
DATE

Black & Veatch
Charlotte, North Carolina

PROJECT NO. 26444

CITY OF ROANOKE, VIRGINIA
ROANOKE RIVER INTERCEPTOR

PLAN AND PROFILE
STA 270+00 TO STA 285+00

THIS DOCUMENT ORIGINALLY ISSUED AND SEALED BY BRENT M. REUSS PROFESSIONAL ENGINEER, COMMONWEALTH OF VIRGINIA REGISTRATION NO. 026345 ON 5-30-97

CONTRACT B2,C

C19

SHEET 22 OF 30

26444-300-WWC5-C-B000001.DD
G1031
FG00000