XREF DRAWING 26444-300-WMTUP-C-B0000000
12/12/2001 11:18:28 CDU

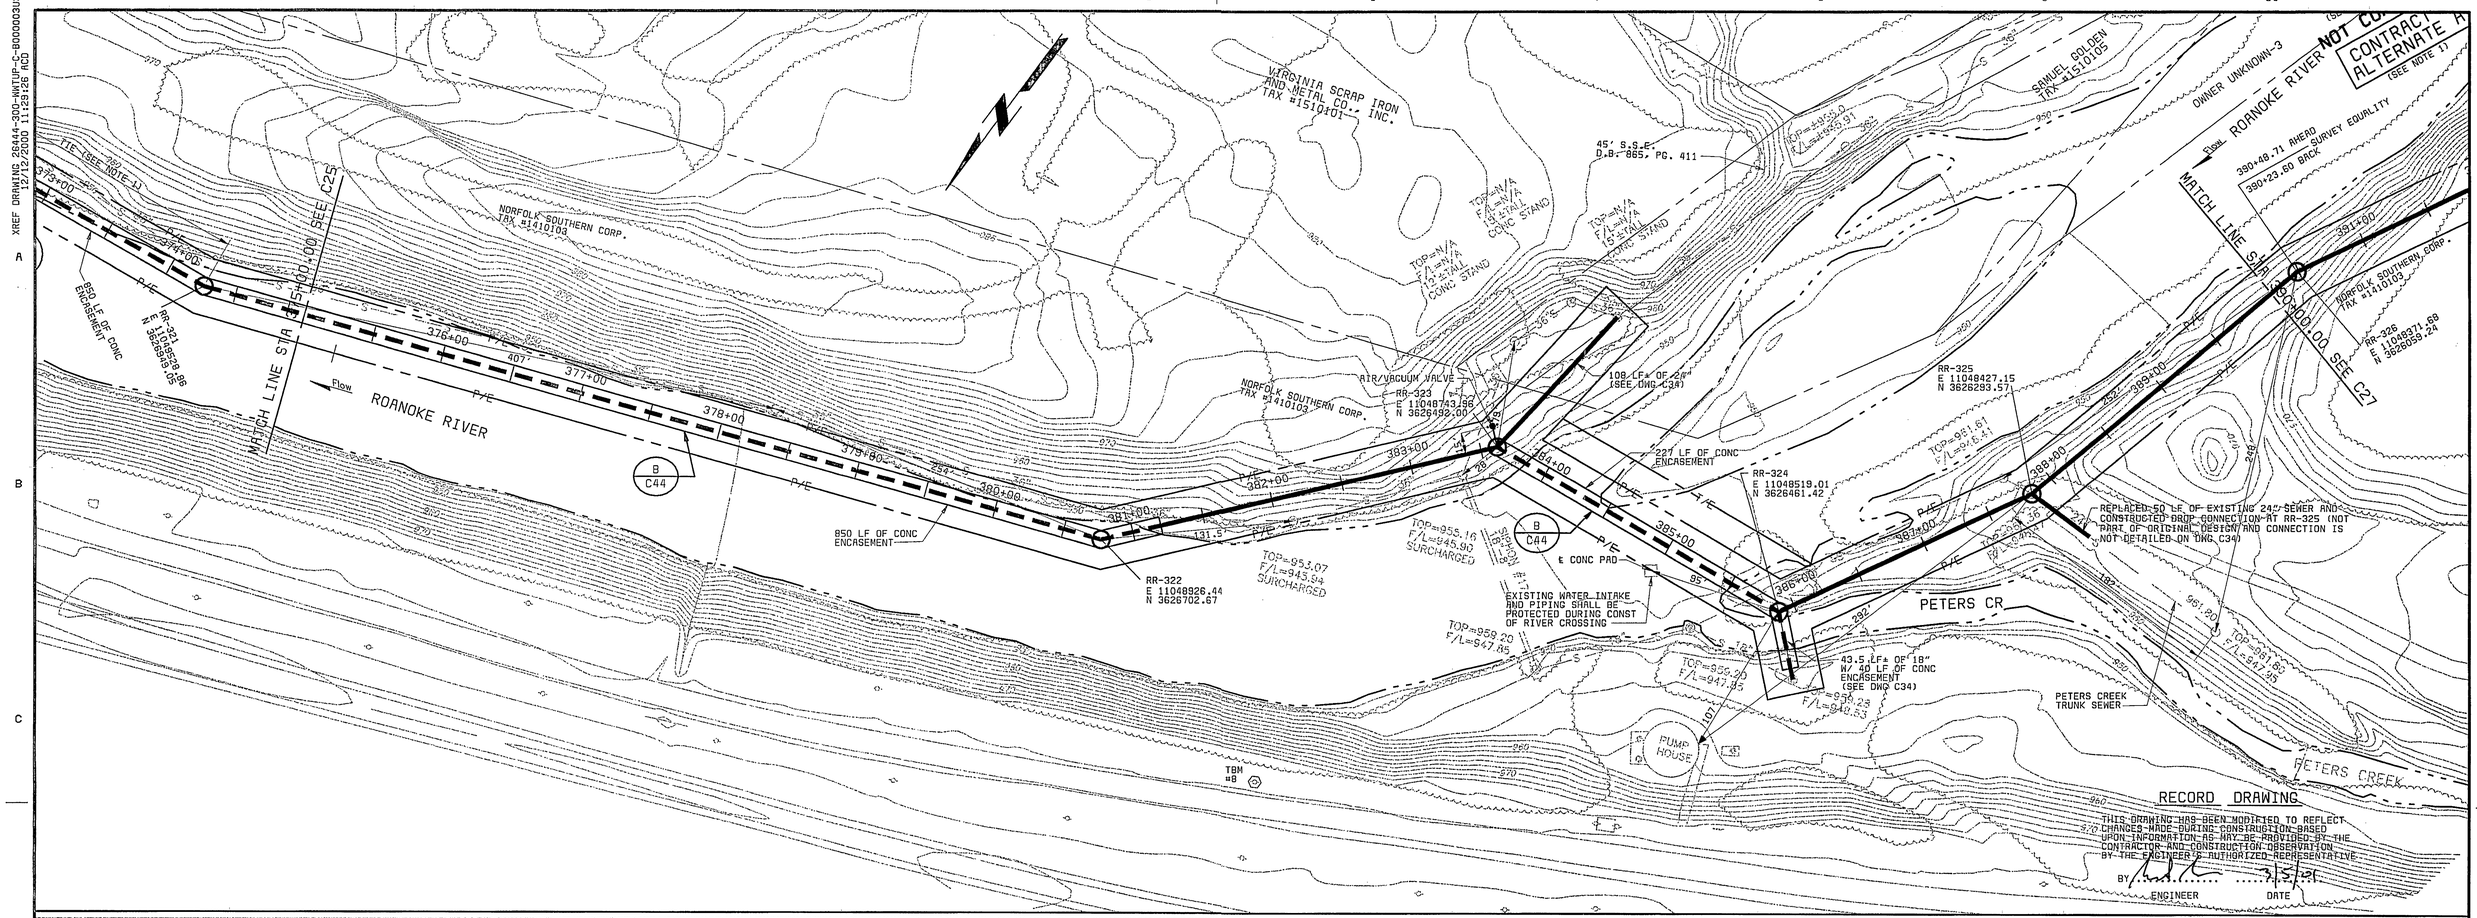

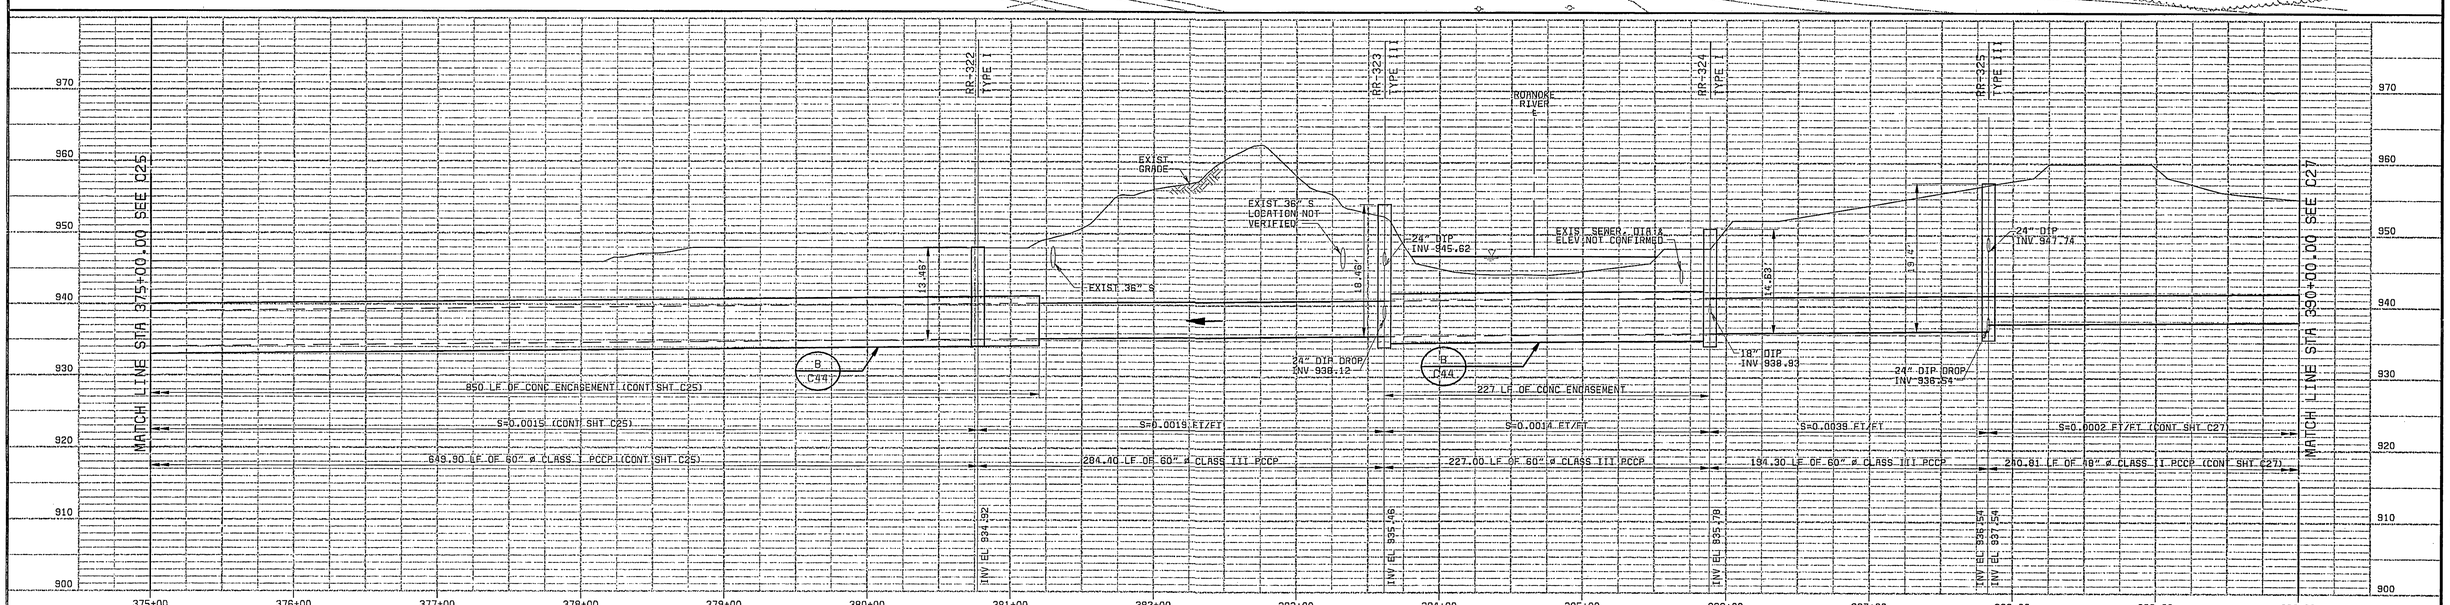

PCCP PIPE CLASS INFORMATION:
SEE DRAWING C43

SCALE: 1" = 50' HORIZ
1" = 10' VERT

DATE	REVISIONS AND RECORD OF ISSUE	NO.	BY	CK	APP

DESIGNED JBB, SLF
DETAILED RLC, ABW
CHECKED RAF
APPROVED
DATE

Black & Veatch
Charlotte, North Carolina

PROJECT NO. 26444

CITY OF ROANOKE, VIRGINIA
ROANOKE RIVER INTERCEPTOR

PLAN AND PROFILE
STA 375+00 TO SAT 390+00

THIS DOCUMENT ORIGINALLY ISSUED AND SEALED BY BRENT M. REUSS PROFESSIONAL ENGINEER, COMMONWEALTH OF VIRGINIA REGISTRATION NO. 026345 ON 12/29/97

CONTRACT D
C26

SHEET 11 OF 23

26444-300-WMTUP-C-B0000000
G1031
F000000