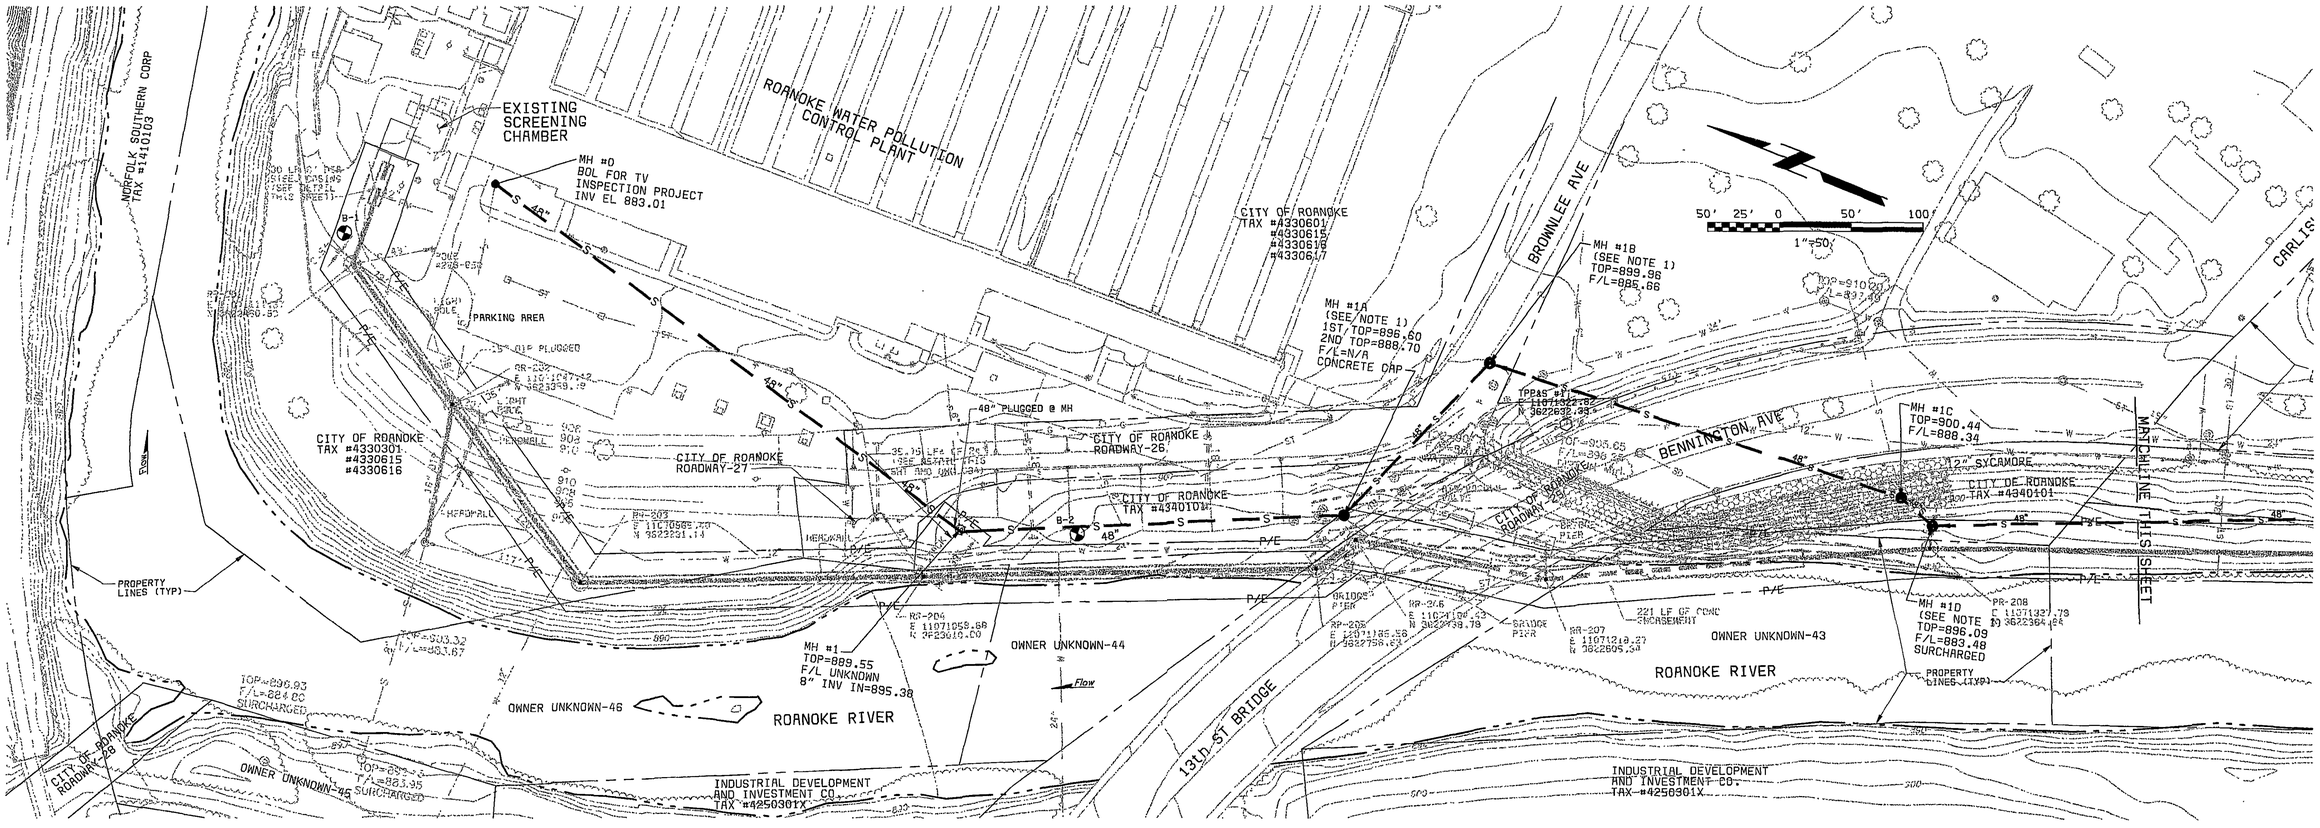

NOTES:

1. EXISTING 48" SEWER BETWEEN AND INCLUDING MANHOLES #1A TO #1D IS A RELOCATION THAT IS NOT INDICATED ON THE "ROANOKE RIVER TRUNK LINE" DRAWINGS. MANHOLE NUMBERING WAS ADDED FOR TV INSPECTION PROJECT.

DATE	REVISIONS AND RECORD OF ISSUE	NO.	BY	CK	APP

DESIGNED JBB
DETAILED WHS
CHECKED BCK
APPROVED
DATE 6/5/01

Black & Veatch
Charlotte, North Carolina

PROJECT NO. 26444

TV INSPECTION OF 1950
ROANOKE INTERCEPTOR SEWER
ROANOKE, VIRGINIA

PLAN VIEW MANHOLE #0 TO MANHOLE #4

COMMONWEALTH OF VIRGINIA
Brent M. Bauer
No. 026045
6/5/01
PROFESSIONAL ENGINEER

SHEET 4 OF 19

G1031
F900000

BVDWGNO Date/Time, Plotted : 6/3/01 11:22:12 AM

CCG. DWG. NO: