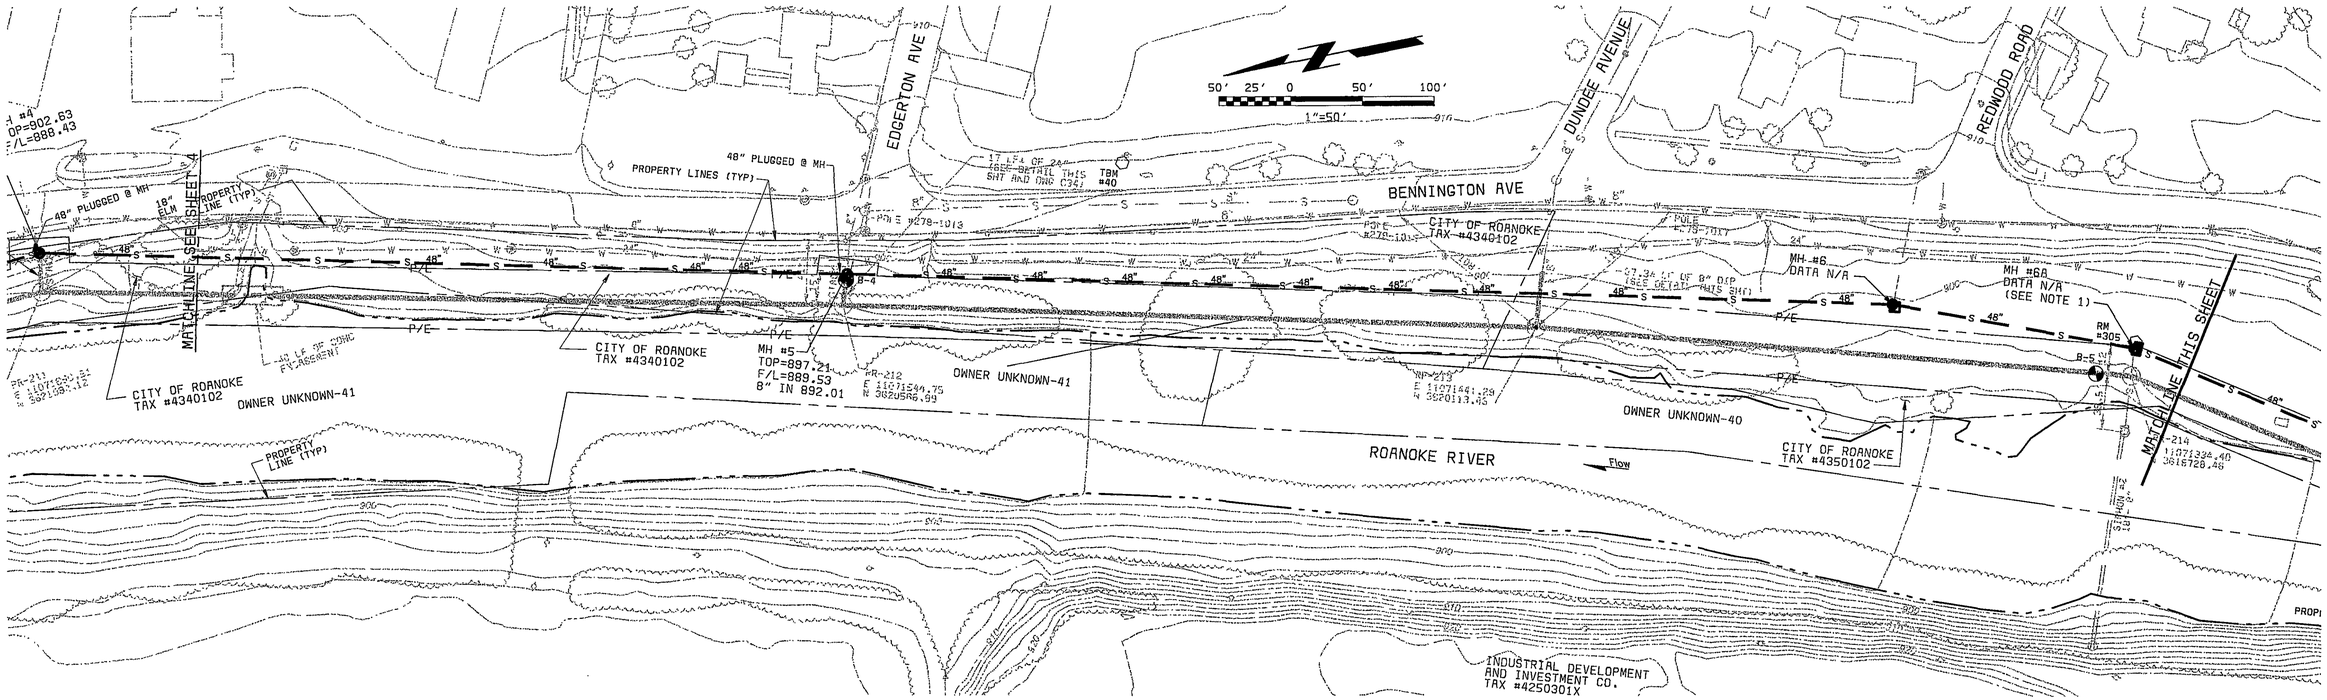

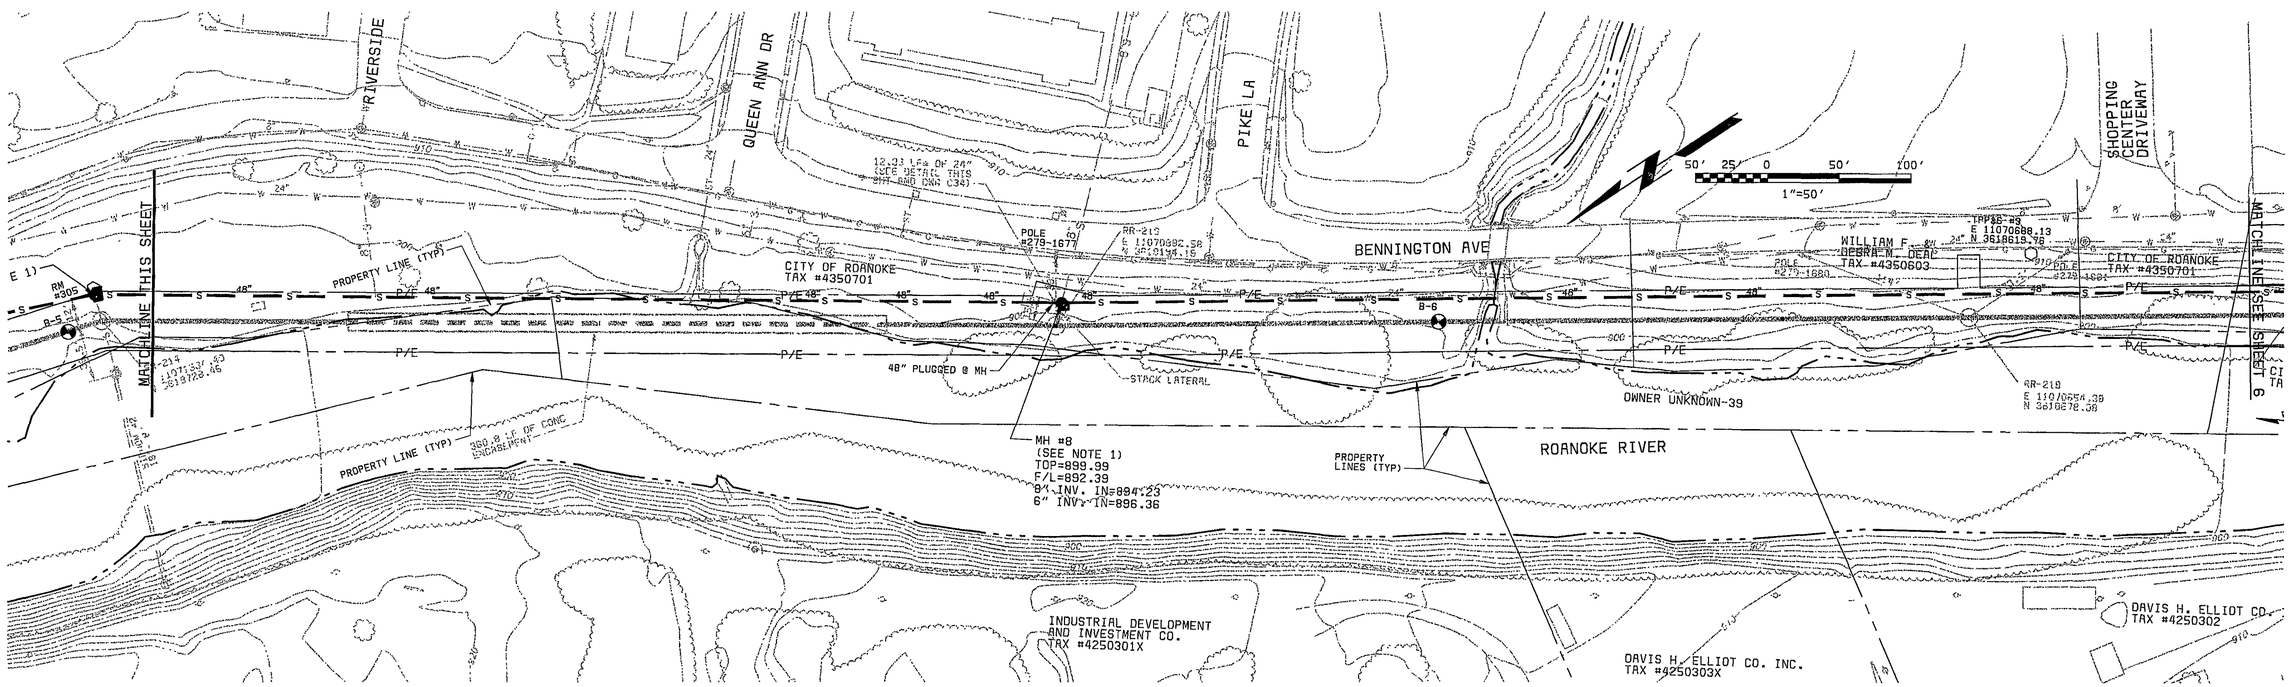

NOTES:

1. "ROANOKE RIVER TRUNK LINE" DRAWINGS INDICATE SHORT RADIUS CURVE ON EXISTING 48" SEWER BETWEEN MANHOLE #6A AND MANHOLE #8 WITH 330± LF ON EITHER SIDE OF PI.

DATE	REVISIONS AND RECORD OF ISSUE	NO.	BY	CK	APP

DESIGNED JBB
DETAILED WHS
CHECKED BCK
APPROVED
DATE 6/5/01

Black & Veatch
Charlotte, North Carolina

PROJECT NO. 26444

TV INSPECTION OF 1950
ROANOKE INTERCEPTOR SEWER
ROANOKE, VIRGINIA

PLAN VIEW MANHOLE #5 TO MANHOLE #8

COMMONWEALTH OF VIRGINIA
Brent M. Reese
No. 026345
6/5/01
PROFESSIONAL ENGINEER

SHEET 5 OF 19

G1031
FG00000

BVDWGNO

Date/Time, Plotted : 6/3/01 11:39:51 AM

CCG. DWG. NO: