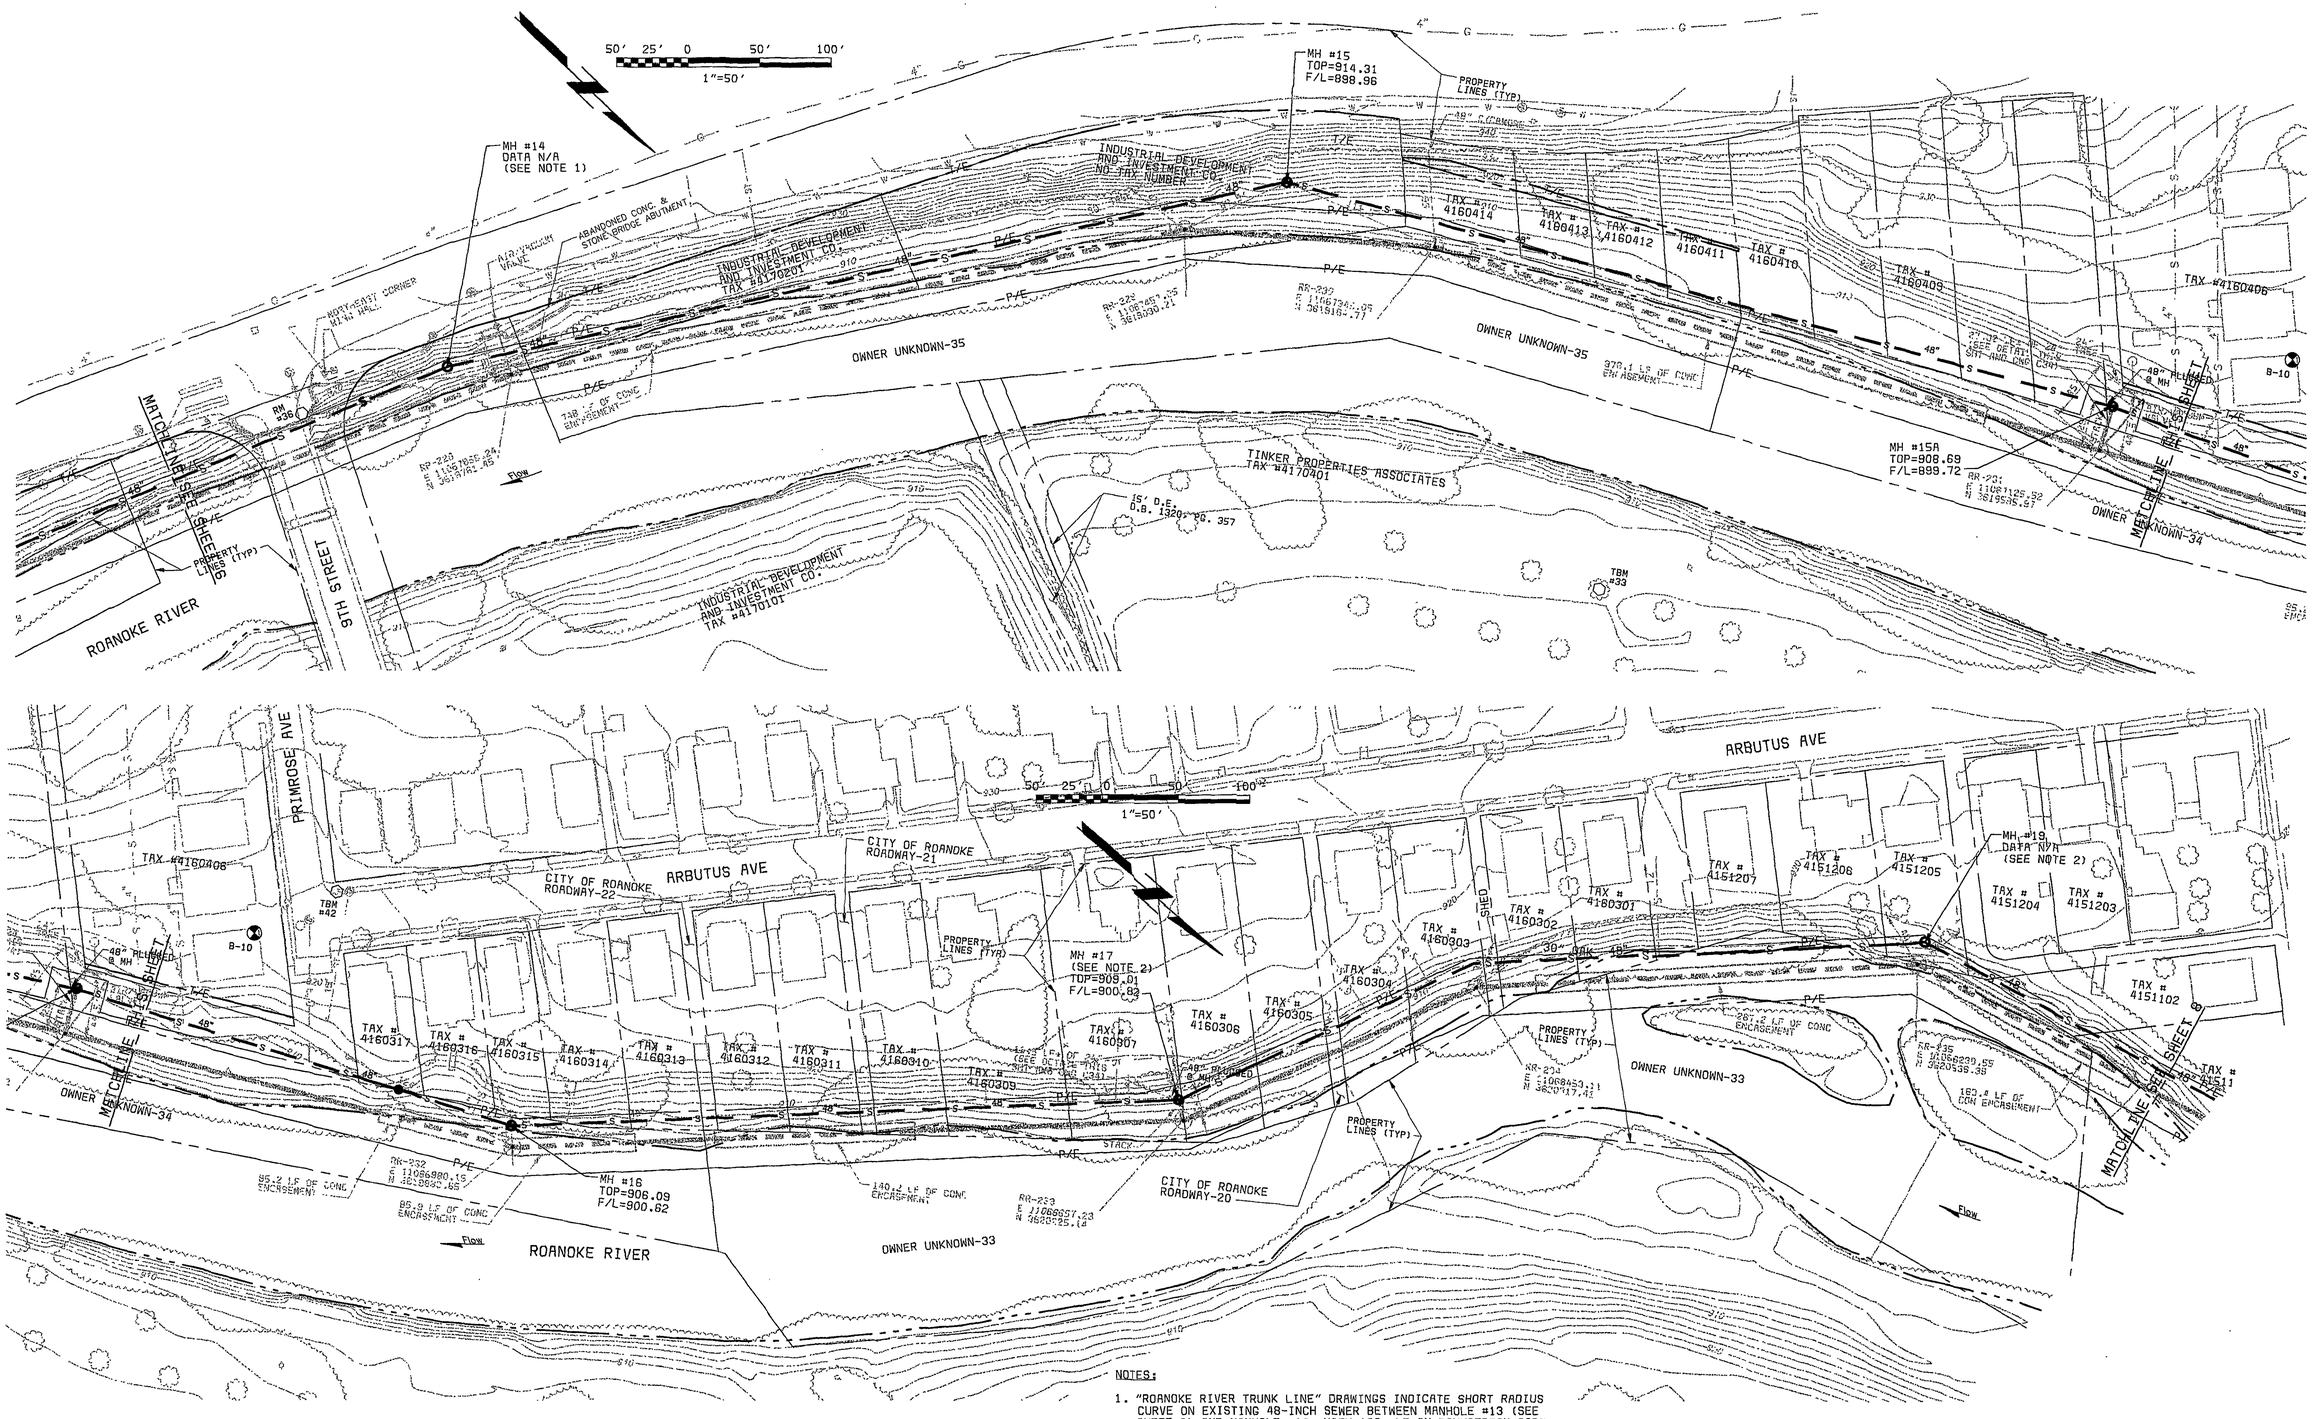

NOTES:

1. "ROANOKE RIVER TRUNK LINE" DRAWINGS INDICATE SHORT RADIUS CURVE ON EXISTING 48-INCH SEWER BETWEEN MANHOLE #13 (SEE SHEET 6) AND MANHOLE #14 WITH 108± LF ON DOWNSTREAM SIDE OF PI AND 446± LF ON UPSTREAM SIDE OF PI.

2. "ROANOKE RIVER TRUNK LINE" DRAWINGS INDICATE SHORT RADIUS CURVE ON EXISTING 48-INCH SEWER BETWEEN MANHOLE #17 AND MANHOLE #19 WITH 225± LF ON DOWNSTREAM SIDE OF PI AND 315± LF ON UPSTREAM SIDE OF PI.

DATE	REVISIONS AND RECORD OF ISSUE	NO.	BY	CK	APP

DESIGNED JBB
DETAILED WHS
CHECKED BCK
APPROVED
DATE 6/5/01

Black & Veatch
Charlotte, North Carolina

PROJECT NO. 26444

TV INSPECTION OF 1950
ROANOKE INTERCEPTOR SEWER
ROANOKE, VIRGINIA

PLAN VIEW MANHOLE #14 TO MANHOLE #19

COMMONWEALTH OF VIRGINIA
Brent M. Renas
No. 026345
6/5/01
PROFESSIONAL ENGINEER

SHEET 7 OF 19

G1031
FG00000

BVDWGNO Date/Time

CCG. DWG. NO: