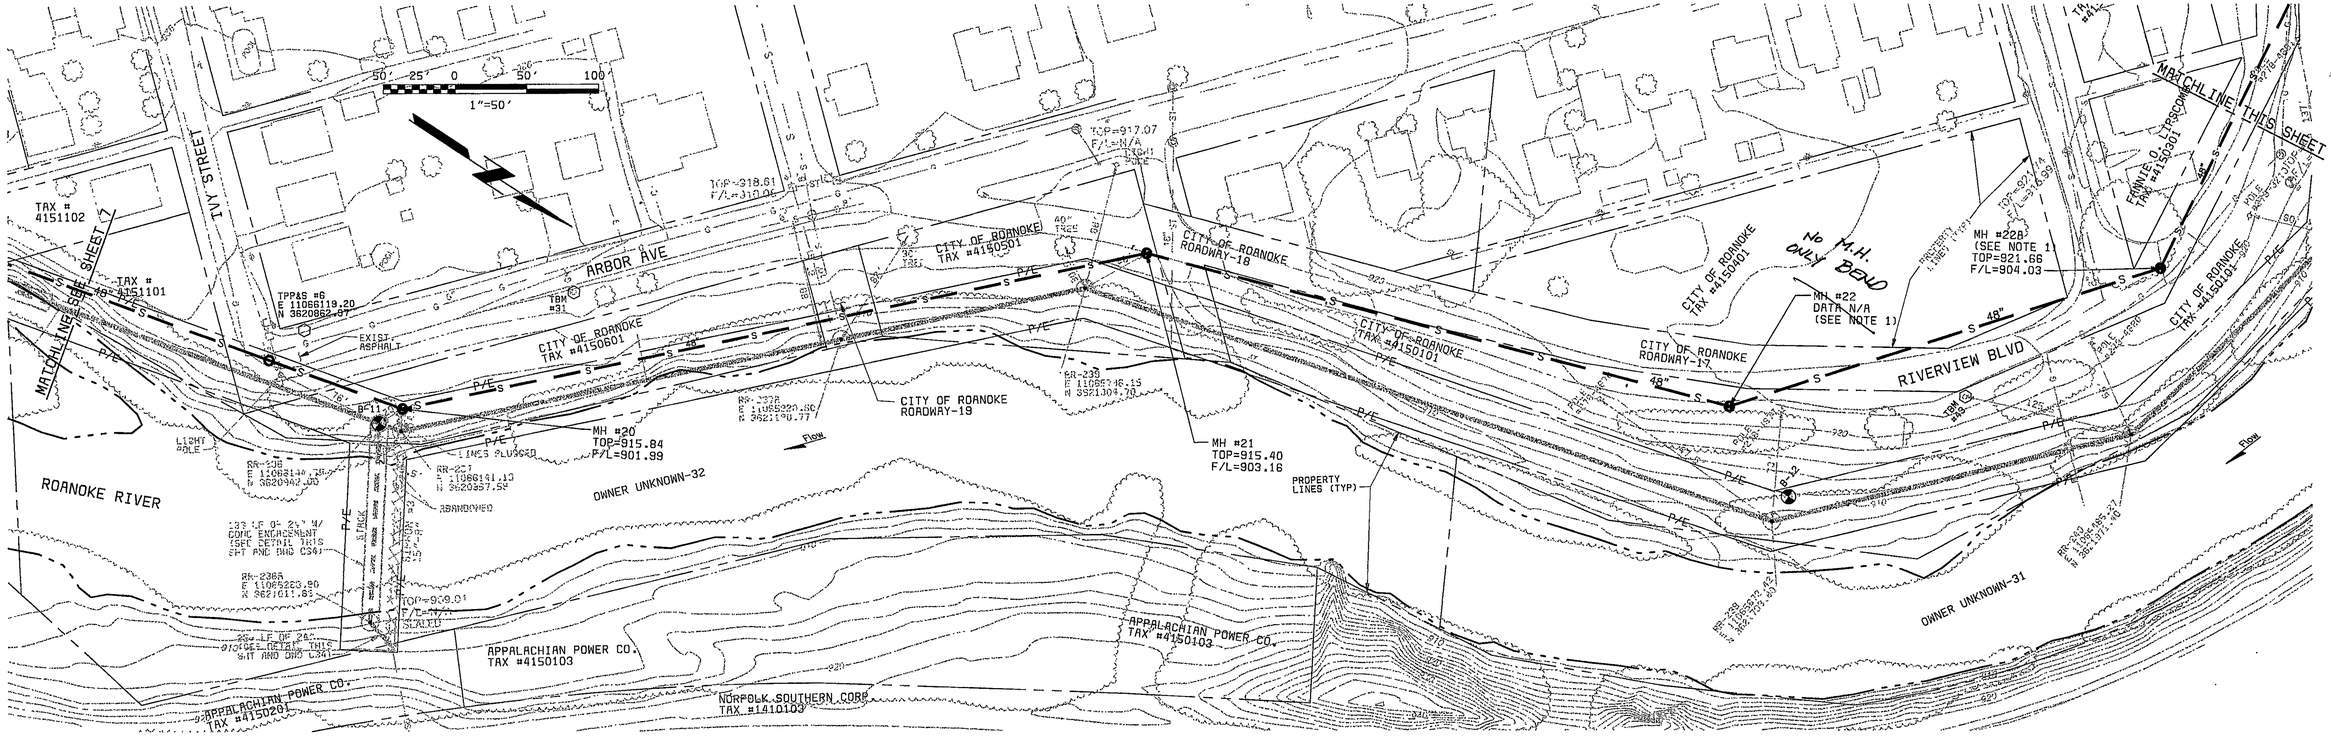

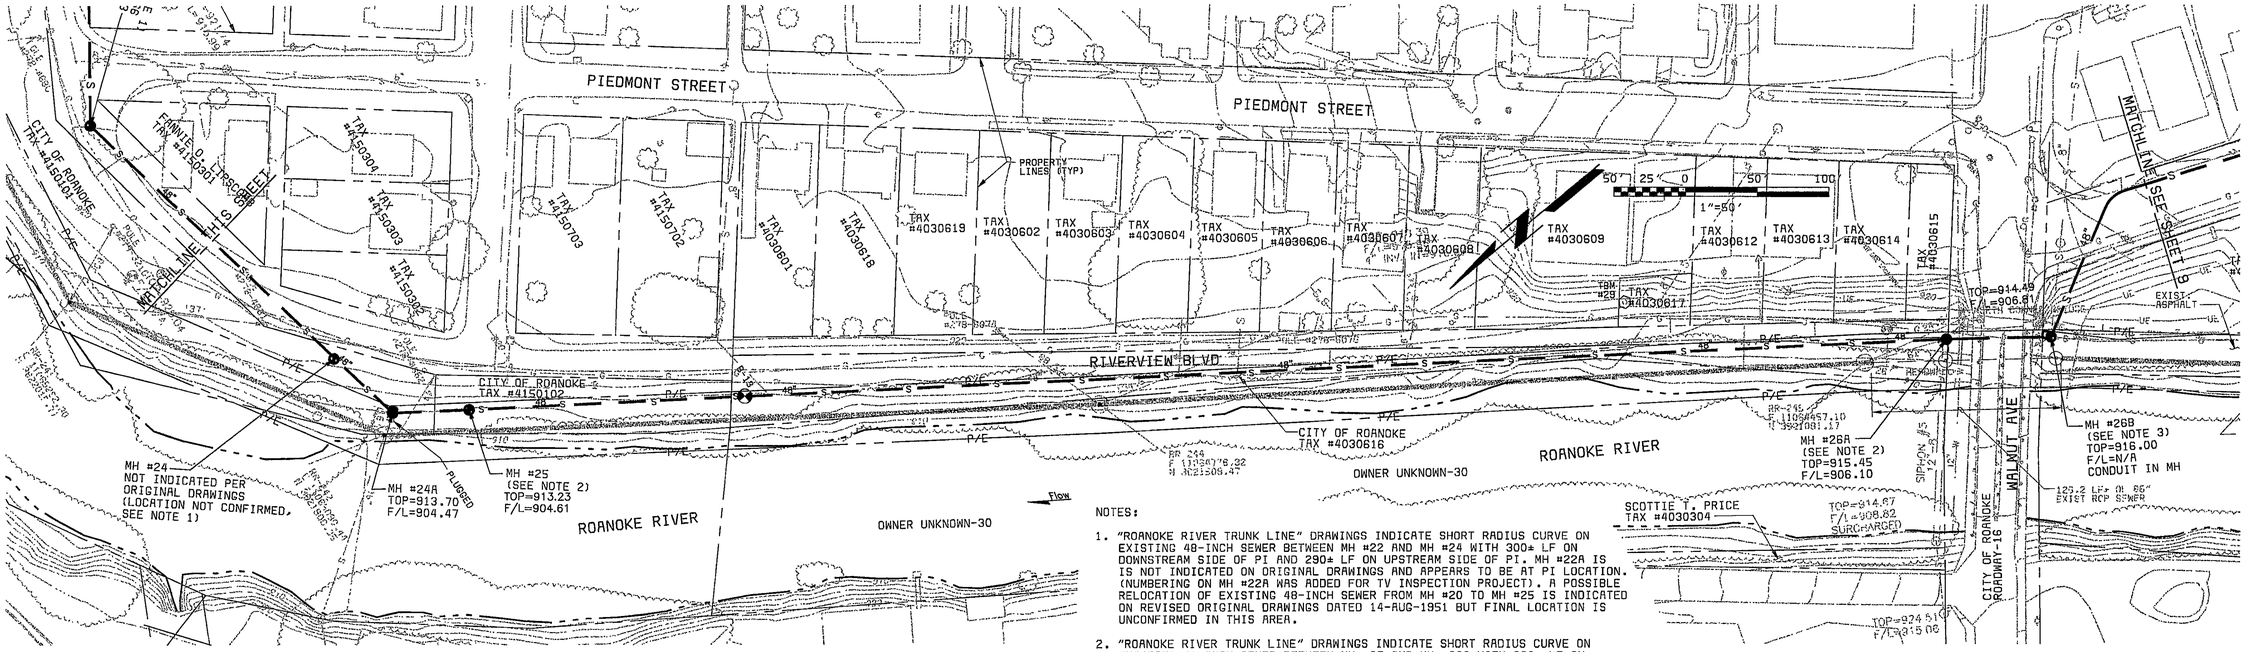

NOTES:

1. "ROANOKE RIVER TRUNK LINE" DRAWINGS INDICATE SHORT RADIUS CURVE ON EXISTING 48-INCH SEWER BETWEEN MH #22 AND MH #24 WITH 300± LF ON DOWNSTREAM SIDE OF PI AND 290± LF ON UPSTREAM SIDE OF PI. MH #22A IS IS NOT INDICATED ON ORIGINAL DRAWINGS AND APPEARS TO BE AT PI LOCATION. (NUMBERING ON MH #22A WAS ADDED FOR TV INSPECTION PROJECT). A POSSIBLE RELOCATION OF EXISTING 48-INCH SEWER FROM MH #20 TO MH #25 IS INDICATED ON REVISED ORIGINAL DRAWINGS DATED 14-AUG-1951 BUT FINAL LOCATION IS UNCONFIRMED IN THIS AREA.
2. "ROANOKE RIVER TRUNK LINE" DRAWINGS INDICATE SHORT RADIUS CURVE ON EXISTING 48-INCH SEWER BETWEEN MH #25 AND MH #26A WITH 922± LF ON DOWNSTREAM SIDE OF PI AND 102± LF ON UPSTREAM SIDE OF PI.
3. "ROANOKE RIVER TRUNK LINE" DRAWINGS INDICATE SHORT RADIUS CURVE ON EXISTING 48-INCH SEWER BETWEEN MH #26B AND MH #26C (SEE SHEET 9) WITH 107± LF ON DOWNSTREAM SIDE OF PI AND 281± LF ON UPSTREAM SIDE OF PI.

DATE	REVISIONS AND RECORD OF ISSUE	NO.	BY	CK	APP

DESIGNED JBB
DETAILED WHS
CHECKED BCK
APPROVED
DATE 6/5/01

Black & Veatch
Charlotte, North Carolina

PROJECT NO. 26444

TV INSPECTION OF 1950
ROANOKE INTERCEPTOR SEWER
ROANOKE, VIRGINIA

PLAN VIEW MANHOLE #20 TO MANHOLE #26B

COMMONWEALTH OF VIRGINIA
Brent M. Reese
No. 026345
6/5/01
PROFESSIONAL ENGINEER

SHEET 8 OF 19

C1031
F600000

BVDWGNO Date/Time

CCG. DWG. NO: