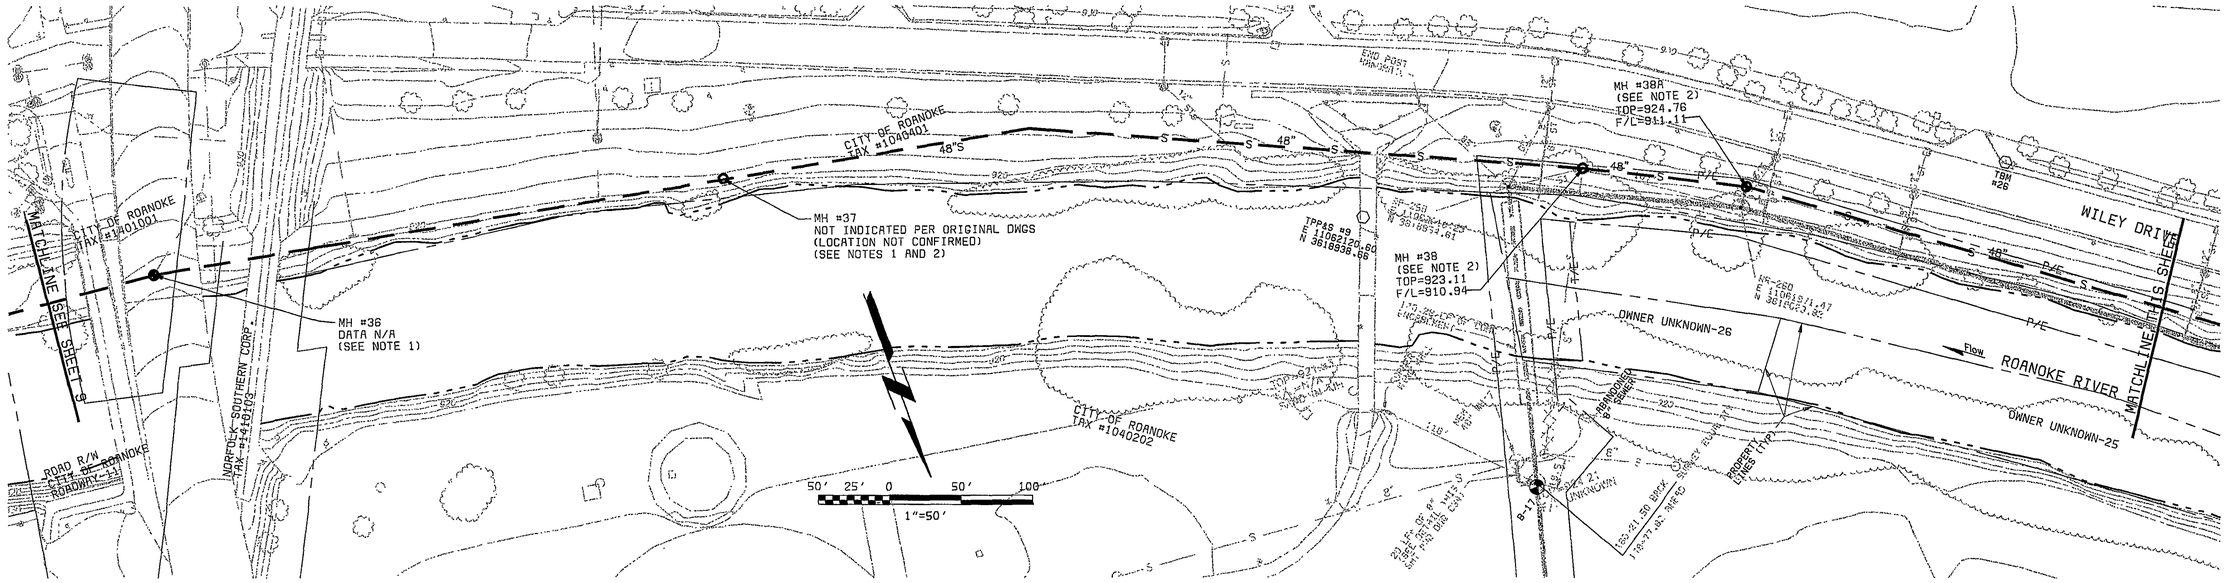

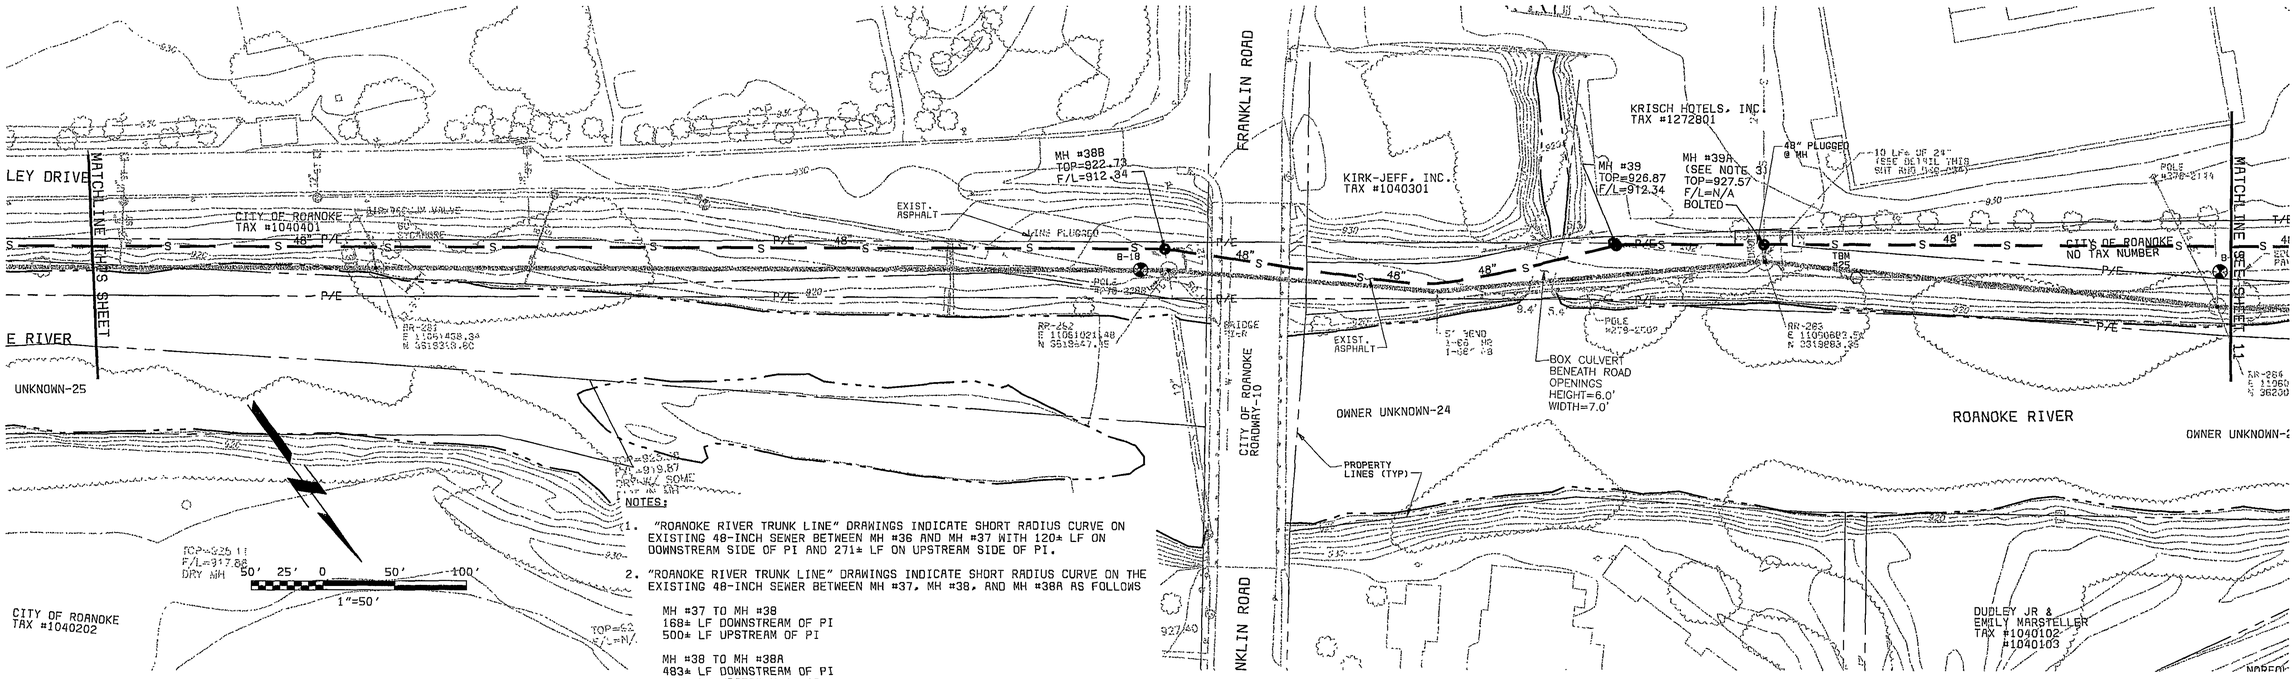

NOTES:

1. "ROANOKE RIVER TRUNK LINE" DRAWINGS INDICATE SHORT RADIUS CURVE ON EXISTING 48-INCH SEWER BETWEEN MH #36 AND MH #37 WITH 120± LF ON DOWNSTREAM SIDE OF PI AND 271± LF ON UPSTREAM SIDE OF PI.

2. "ROANOKE RIVER TRUNK LINE" DRAWINGS INDICATE SHORT RADIUS CURVE ON THE EXISTING 48-INCH SEWER BETWEEN MH #37, MH #38, AND MH #38A AS FOLLOWS

   MH #37 TO MH #38
   168± LF DOWNSTREAM OF PI
   500± LF UPSTREAM OF PI

   MH #38 TO MH #38A
   493± LF DOWNSTREAM OF PI
   165± LF UPSTREAM OF PI

   LOCATIONS OF MH #38 AND MH #38A ARE UNCONFIRMED BECAUSE THEY DO NOT MATCH LOCATIONS INDICATED IN ORIGINAL DRAWINGS.

3. "ROANOKE RIVER TRUNK LINE" DRAWINGS DO NOT INDICATE THE PRESENCE OF A MANHOLE BETWEEN MH #39 AND MH #40 (SEE SHEET 11). NUMBERING ON MH #39A WAS ADDED FOR TV INSPECTION PROJECT.

DATE	REVISIONS AND RECORD OF ISSUE	NO.	BY	CK	APP

DESIGNED JBB
DETAILED WHS
CHECKED BCK
APPROVED
DATE 6/5/01

Black & Veatch
Charlotte, North Carolina

PROJECT NO. 26444

TV INSPECTION OF 1950
ROANOKE INTERCEPTOR SEWER
ROANOKE, VIRGINIA

PLAN VIEW MANHOLE #36 TO MANHOLE #39A

COMMONWEALTH OF VIRGINIA
Bruce M. Evans
No. 026345
6/5/01
PROFESSIONAL ENGINEER

SHEET 10 OF 19

G1031
FG00000

BVDWGNO Date/Time

CCG. DWG. NO: