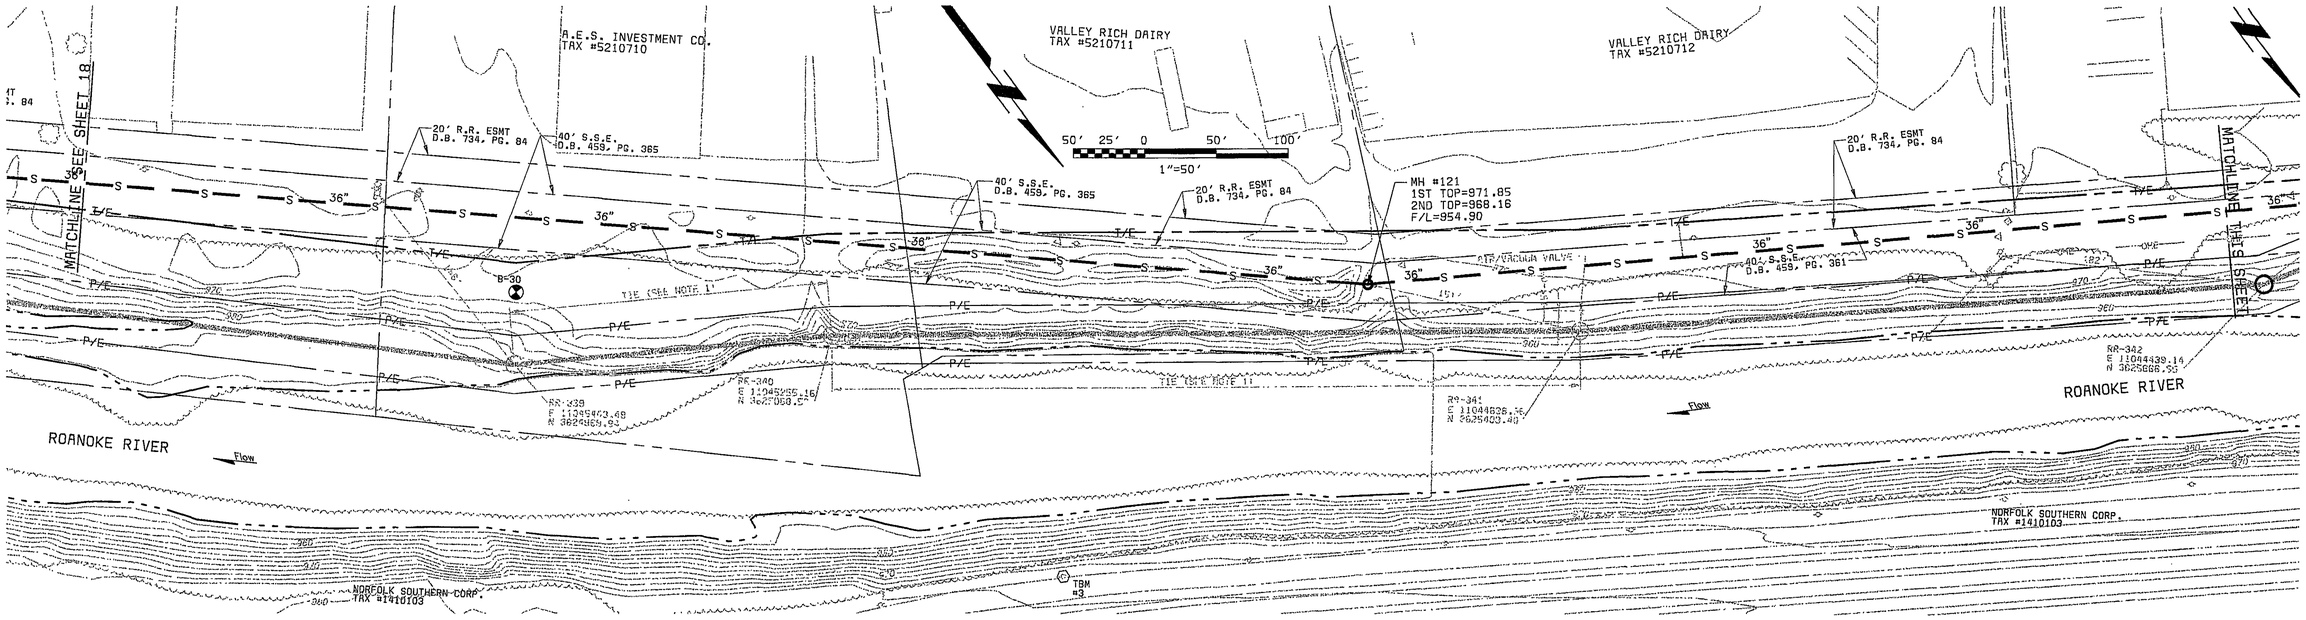

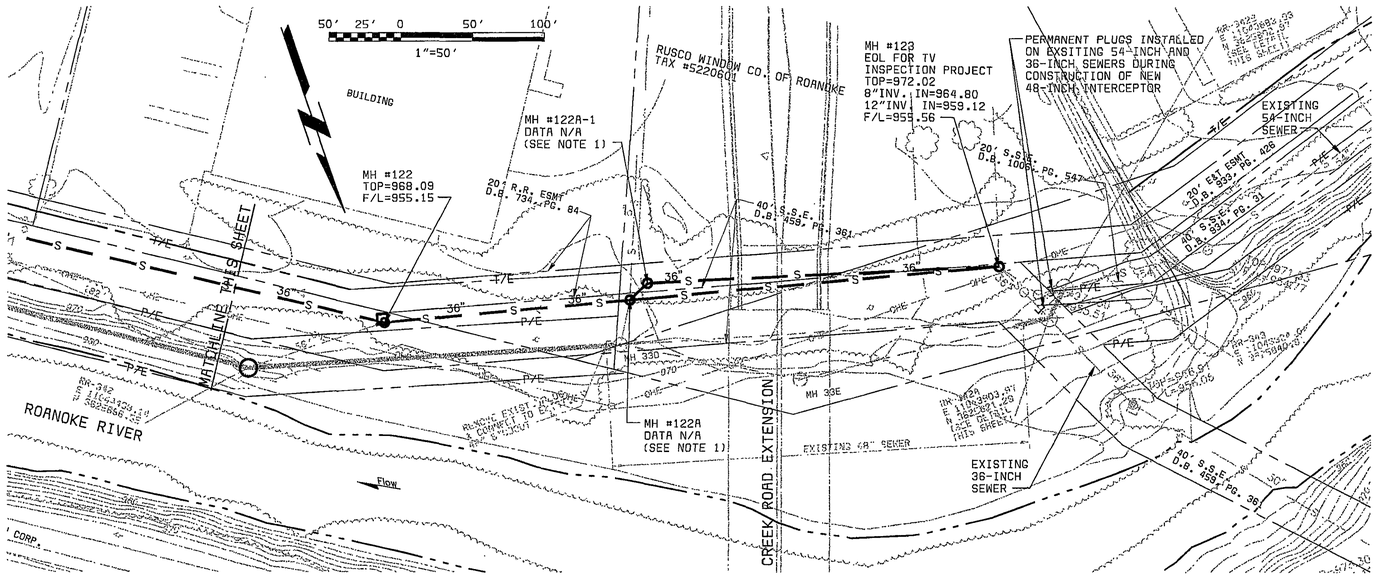

NOTES:

1. ORIGINAL DRAWINGS DO NOT INDICATE A MANHOLE ON EXISTING 36-INCH SEWER BETWEEN MH #122 AND MH #123. NUMBERING ON MH #122A AND MH #122A-1 HAS BEEN ADDED FOR TV INSPECTION PROJECT. ACTUAL ALIGNMENT IS UNCONFIRMED IN THIS AREA.

DATE	REVISIONS AND RECORD OF ISSUE	NO.	BY	CK	APP

DESIGNED JBB
DETAILED WHS
CHECKED BCK
APPROVED
DATE 6/5/01

Black & Veatch
Charlotte, North Carolina

PROJECT NO. 26444

TV INSPECTION OF 1950
ROANOKE INTERCEPTOR SEWER
ROANOKE, VIRGINIA

PLAN VIEW MANHOLE #121
TO MANHOLE #123

COMMONWEALTH OF VIRGINIA
Brent M. Reuss
No. 026345
6/5/01
PROFESSIONAL ENGINEER

SHEET 19 OF 1

G1G31
FB00000

BVDWGND Date/Time

CCG. DWG. NO: