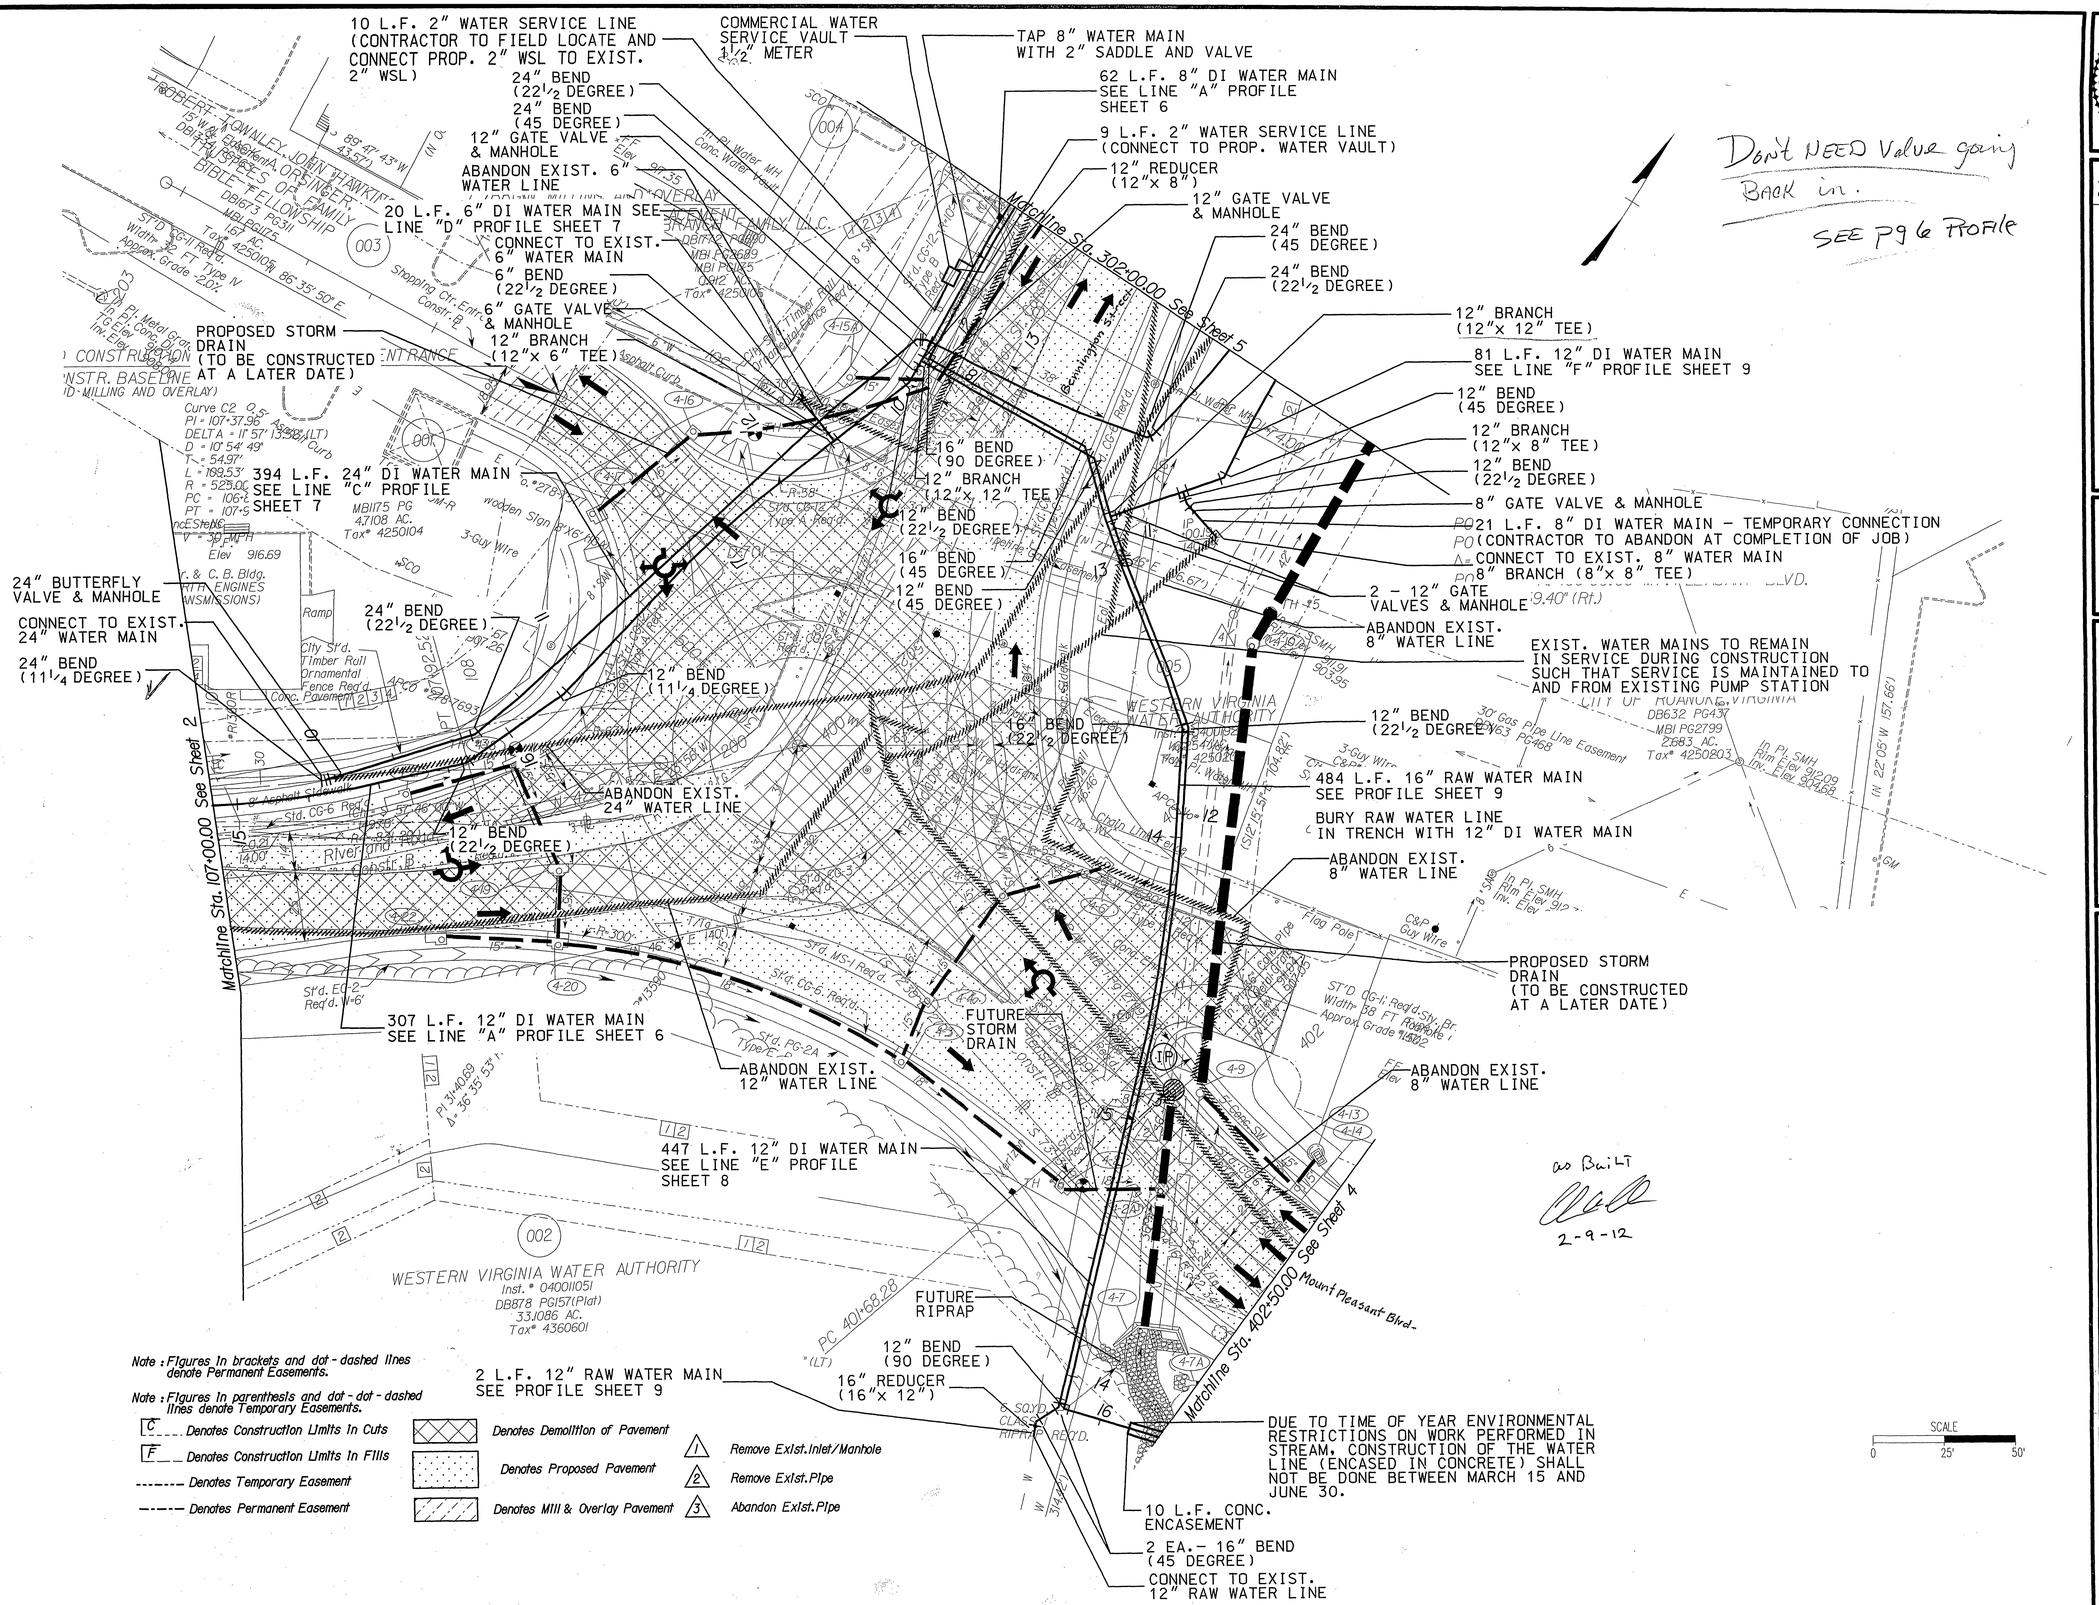


COMMONWEALTH OF VIRGINIA
BRADLEY C. CRAIG
Lic. No. 023879
4/4/11
PROFESSIONAL ENGINEER

| Date | Revisions |
|---|---|
| | |

Issue Date: Mar. 9, 2011
Drawn By: RPK
Designed By: RPK
Checked By: BCC
Date: Mar. 9, 2011

Mattern & Craig
CONSULTING ENGINEERS • SURVEYORS
701 FIRST STREET, S.W.
ROANOKE, VIRGINIA 24016
(540) 345-8342
FAX (540) 345-7691

MOUNT PLEASANT PUMP STATION & UTILITY RELOCATION

# UTILITY RELOCATION PLAN SHEET

ROANOKE, VIRGINIA

Vertical Scale: 1"=25'
Horizontal Scale: 1"=25'
Commission Number: 2900K
Sheet No.: 3