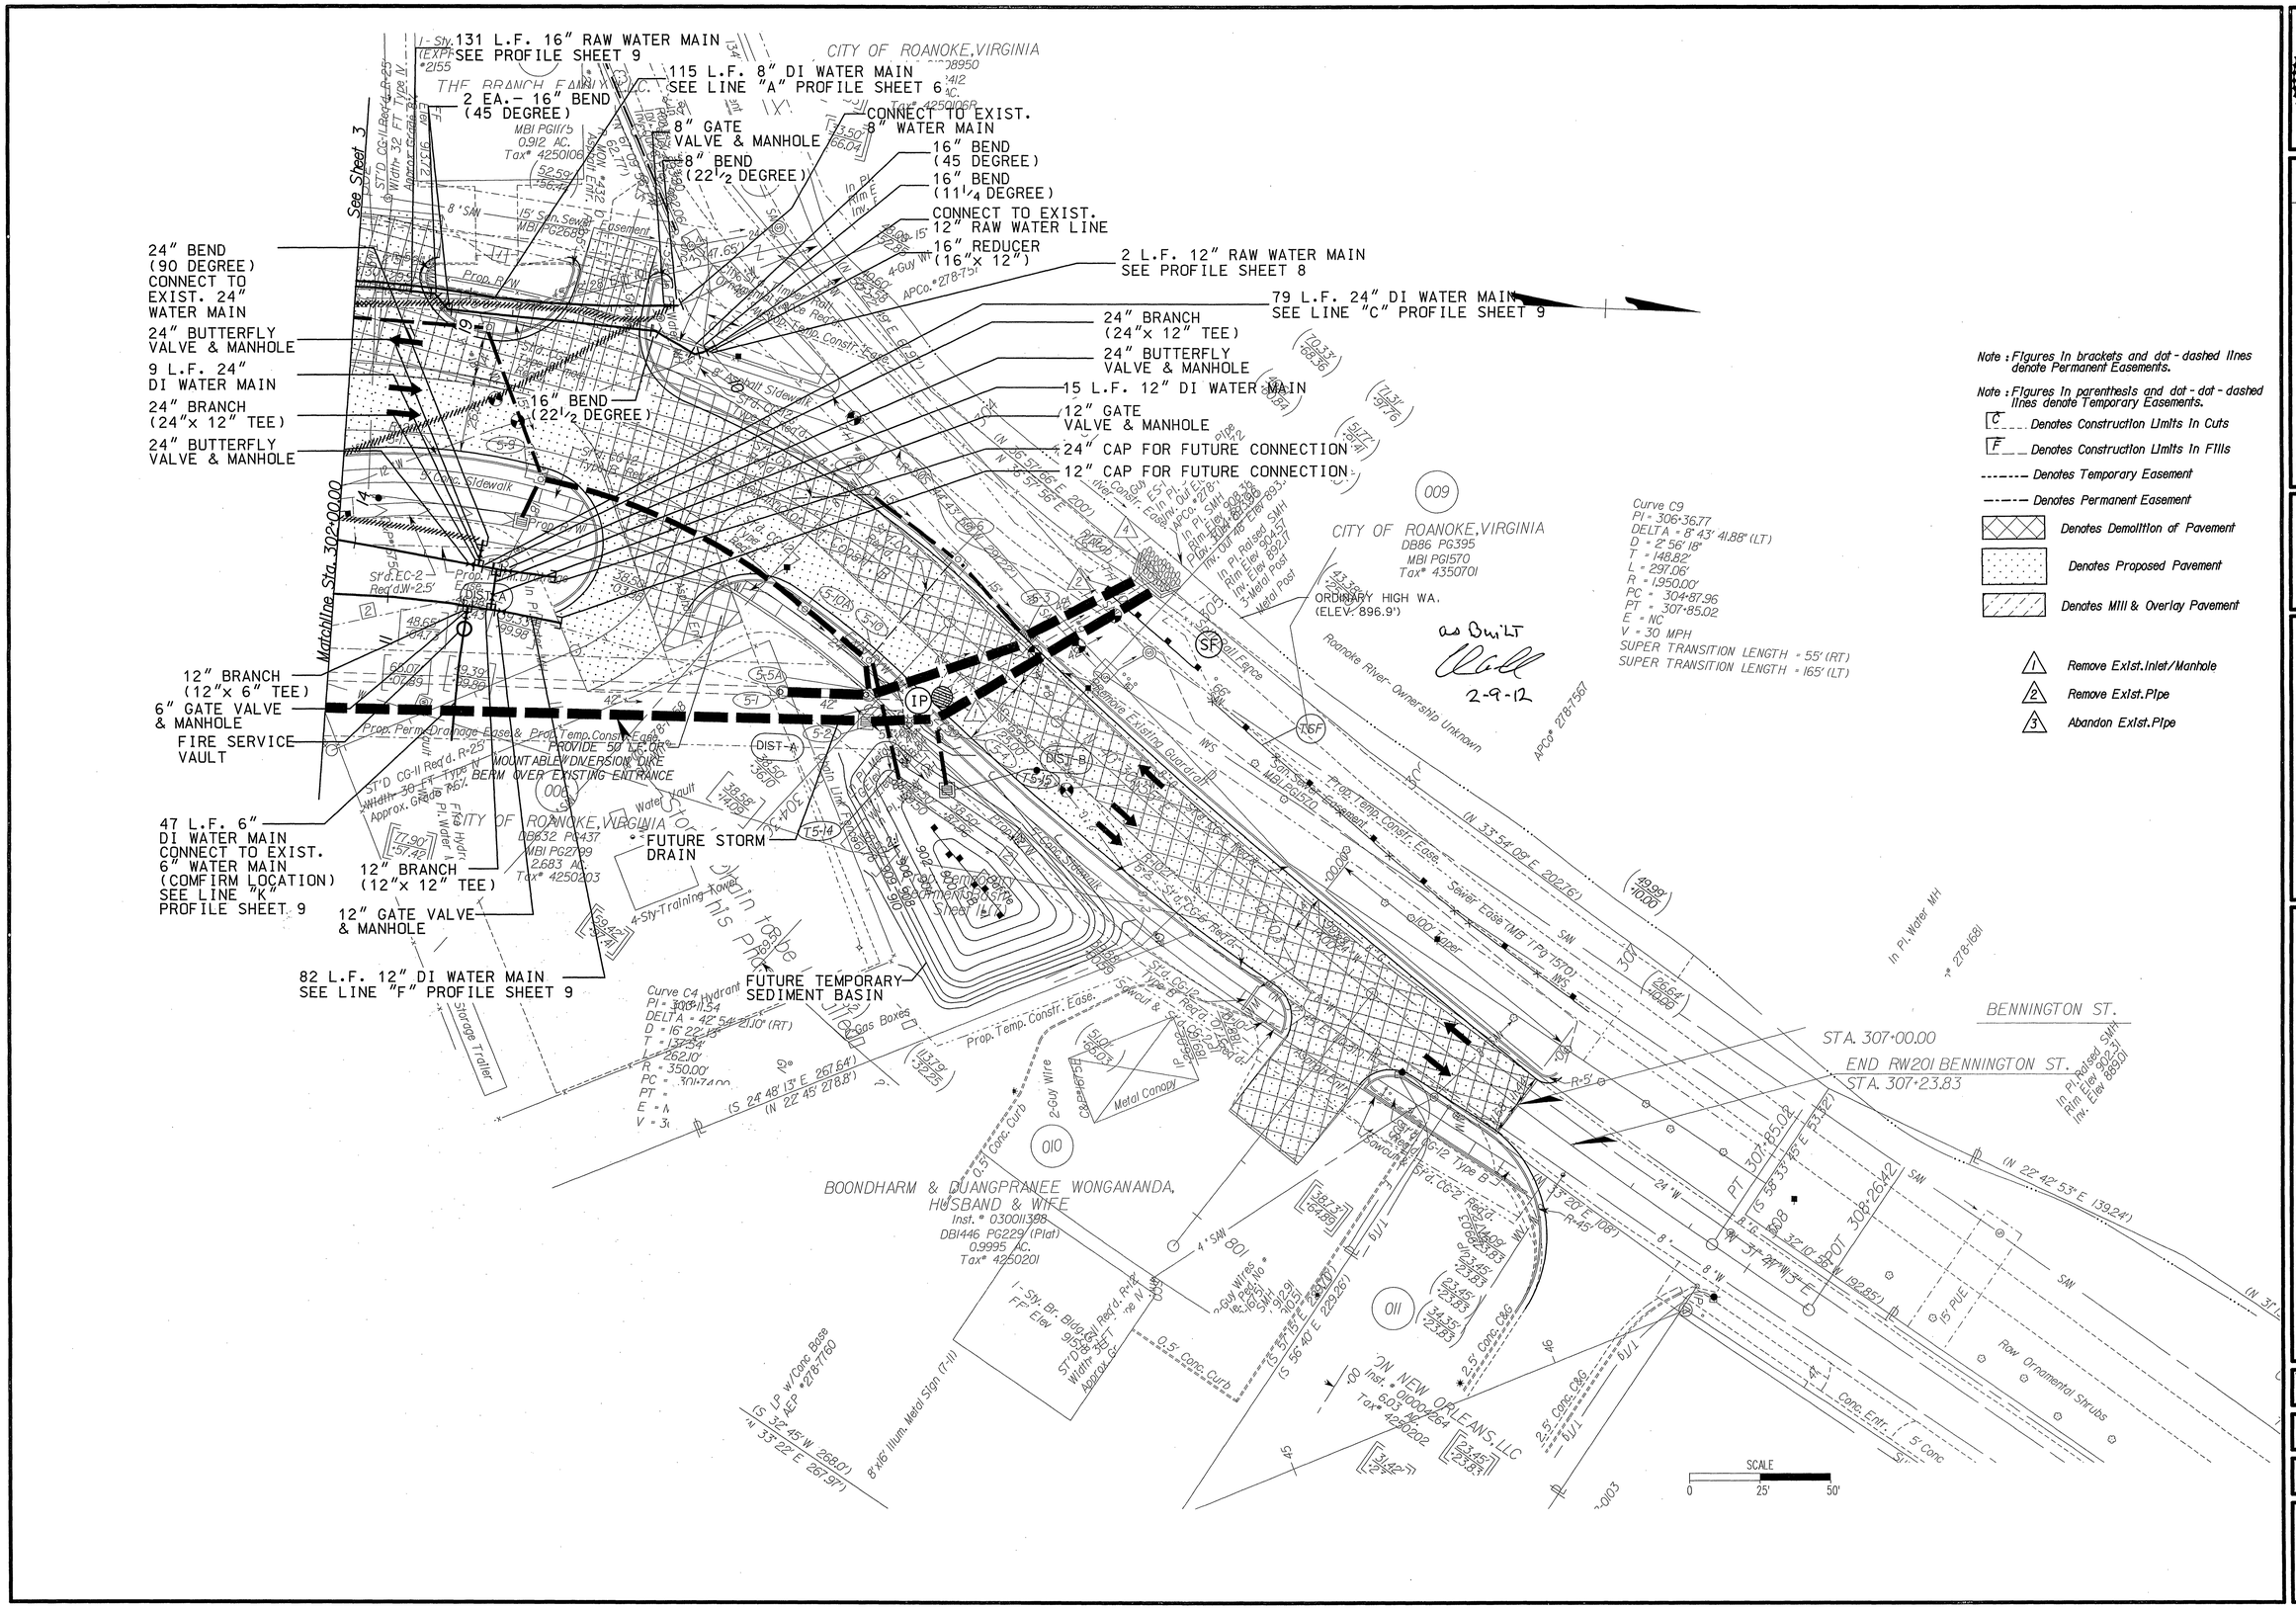

Note : Figures in brackets and dot - dashed lines denote Permanent Easements.

Note : Figures in parenthesis and dot - dot - dashed lines denote Temporary Easements.

C Denotes Construction Limits in Cuts

F Denotes Construction Limits in Fills

Denotes Temporary Easement

Denotes Permanent Easement

Denotes Demolition of Pavement

Denotes Proposed Pavement

Denotes Mill & Overlay Pavement

1 Remove Exist. Inlet/Manhole

2 Remove Exist. Pipe

3 Abandon Exist. Pipe

COMMONWEALTH OF VIRGINIA
BRADLEY C. CRAIG
Lic. No. 023879
4/4/11
PROFESSIONAL ENGINEER

Date	Revisions

Issue Date: Mar. 9, 2011
Drawn By: RPK
Designed By: RPK
Checked By: BCC
Date: Mar. 9, 2011

Mattern & Craig
CONSULTING ENGINEERS • SURVEYORS
701 FIRST STREET, S.W.
ROANOKE, VIRGINIA 24016
(540) 345-9342
FAX (540) 345-7691

MOUNT PLEASANT PUMP STATION
& UTILITY RELOCATION

UTILITY RELOCATION PLAN SHEET

ROANOKE, VIRGINIA

Vertical Scale: 1"=25'

Horizontal Scale: 1"=25'

Commission Number: 2900K

Sheet No.: 5