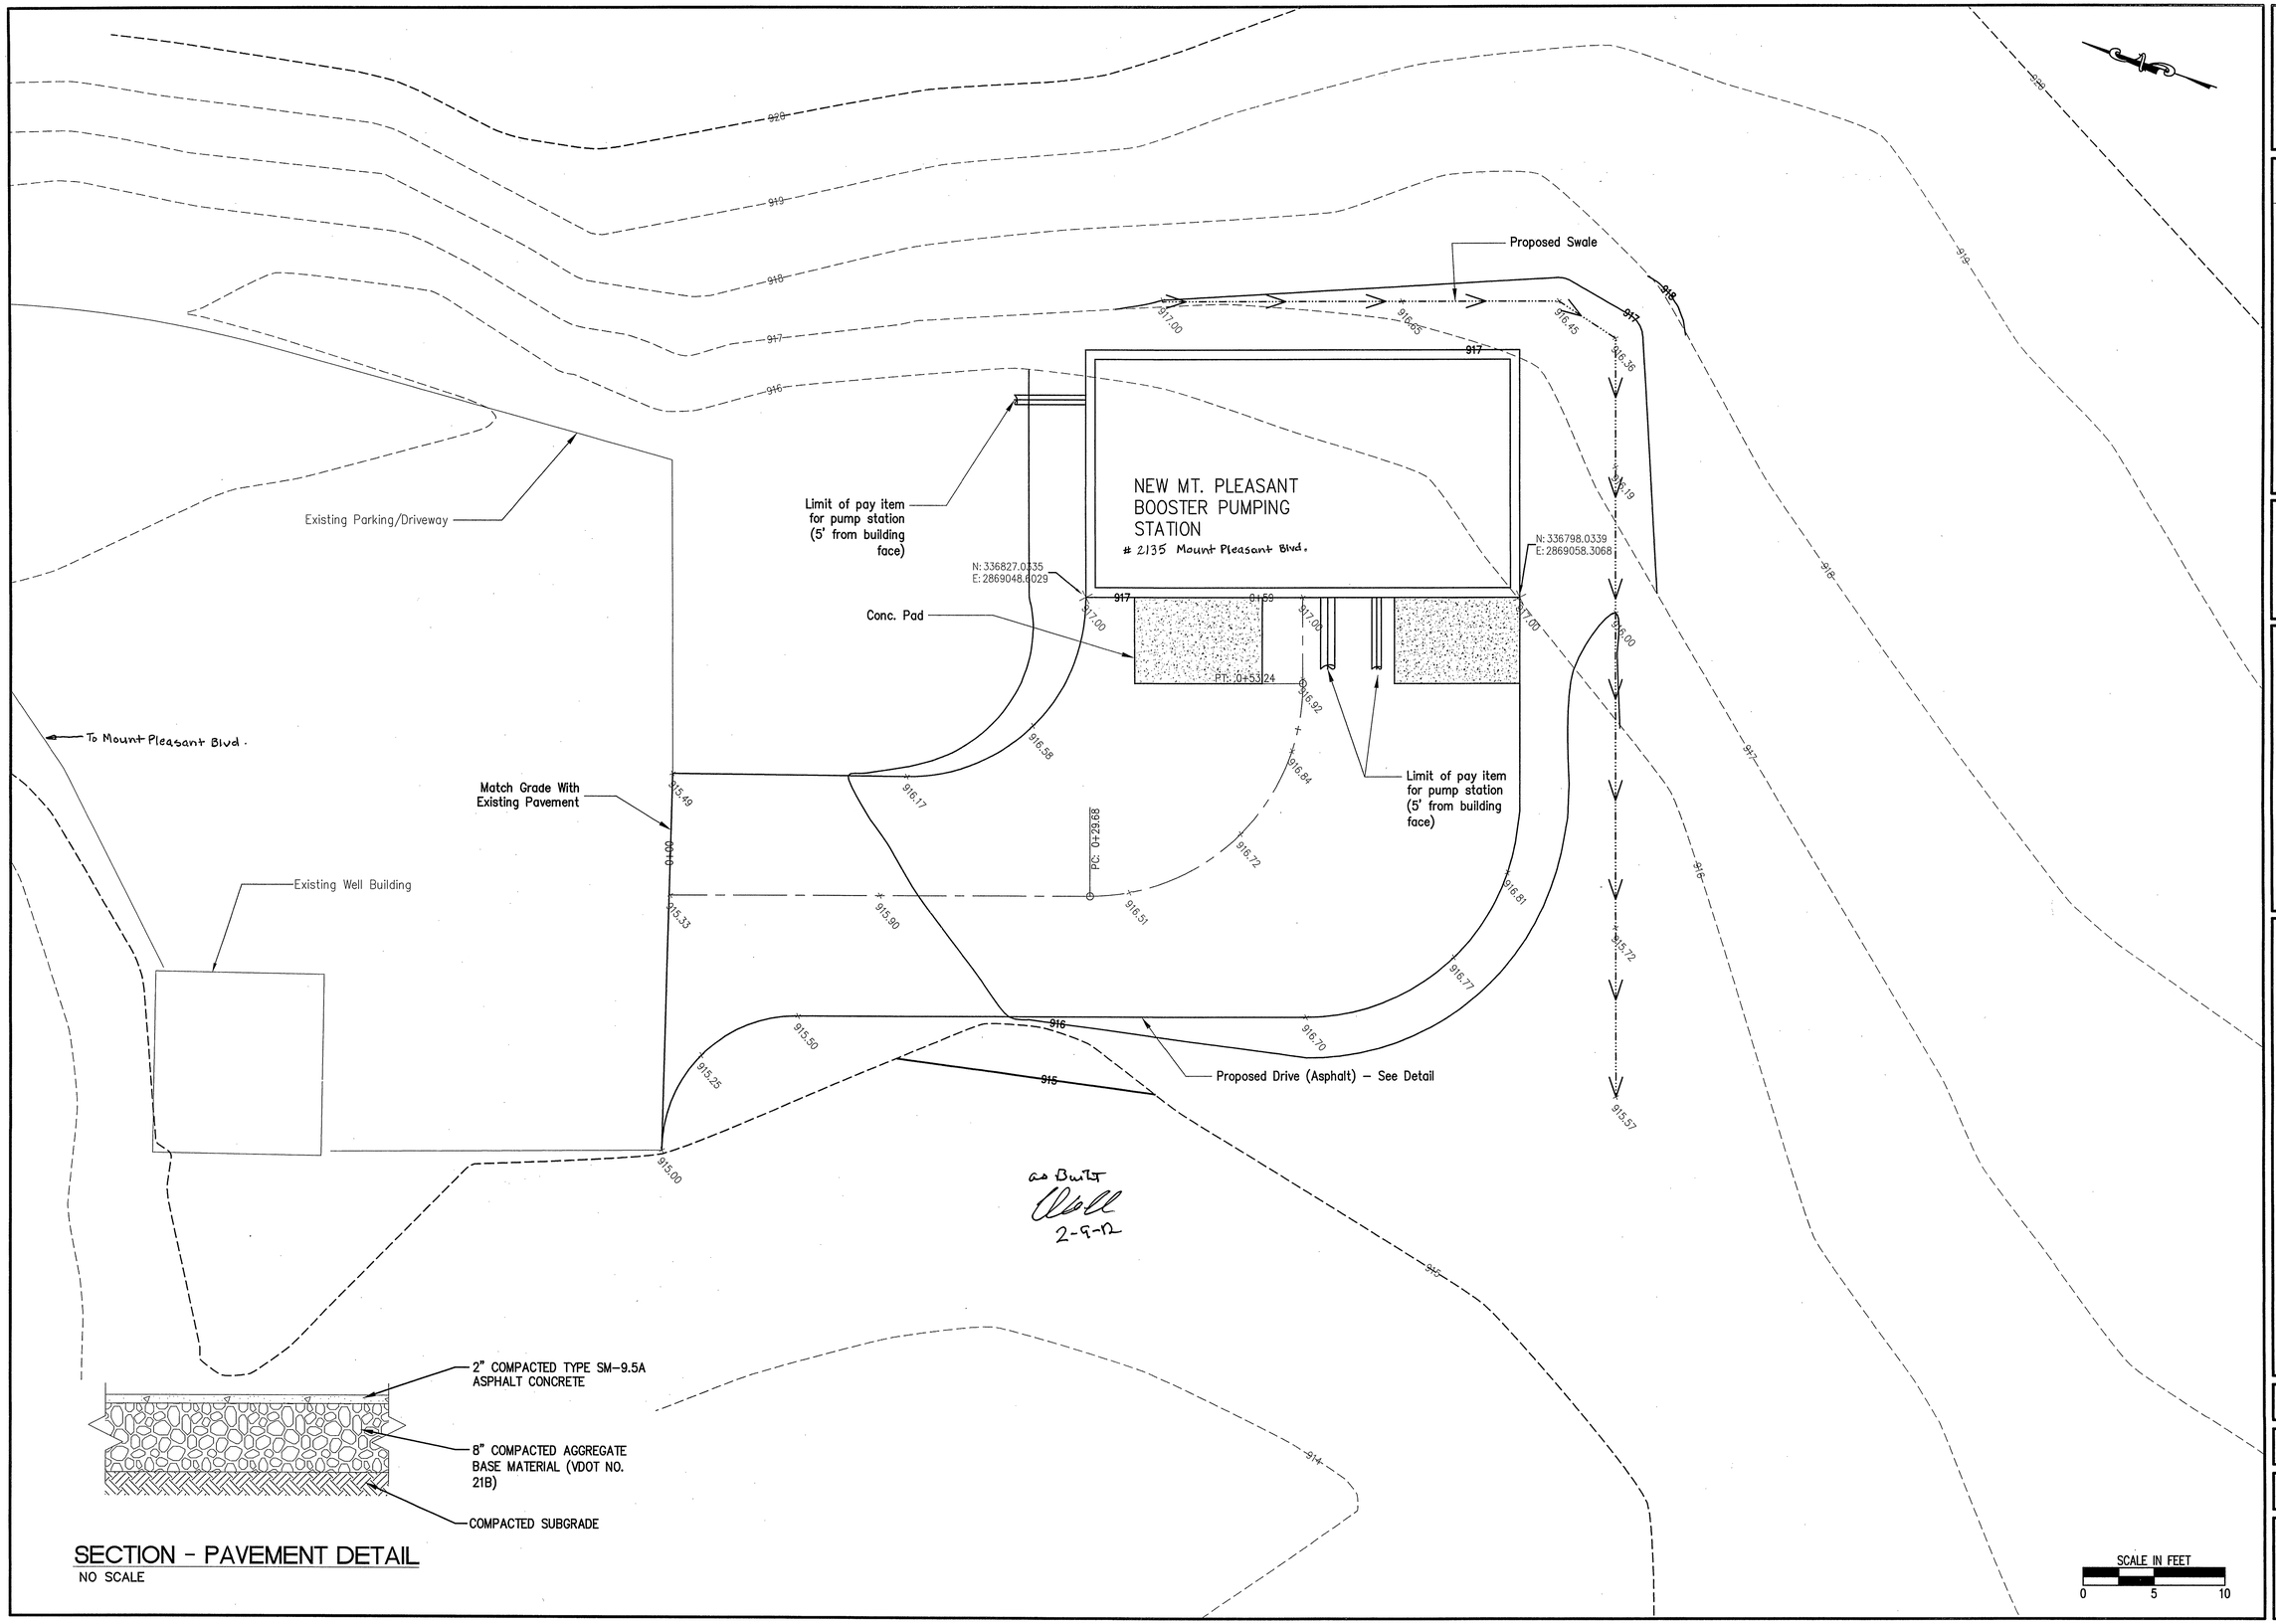

SECTION - PAVEMENT DETAIL

NO SCALE

COMMONWEALTH OF VIRGINIA
BRADLEY C. CRAIG
Lic. No. 023879
PROFESSIONAL ENGINEER
2/4/11

Revisions	Date

Issue Date: Mar. 9, 2011

Drawn By: RPK

Designed By: RPK

Checked By: BCC

Date: Mar. 9, 2011

Mattern & Craig
CONSULTING ENGINEERS • SURVEYORS
701 FIRST STREET, S.W.
ROANOKE, VIRGINIA 24016
(540) 345-9342
FAX (540) 345-7691

MOUNT PLEASANT PUMP STATION
& UTILITY RELOCATION

PUMP STATION SITE PLAN

ROANOKE, VIRGINIA

Vertical Scale:

Horizontal Scale: 1"=5'

Commission Number: 2900K

Sheet No.: 15