THIS SHEET FOR UTILITY RELOCATION/ADJUSTMENT ONLY

REVISED	FHWA REGION	STATE	FEDERAL AID PROJECT	STATE ROUTE	STATE PROJECT	SHEET NO.
	3	VA.		11	0011-080-105, PE-102 RW-202 C-502	15(4)

DESIGN FEATURES RELATING TO CONSTRUCTION OR TO REGULATION AND CONTROL OF TRAFFIC MAY BE SUBJECT TO CHANGE AS DEEMED NECESSARY BY THE DEPARTMENT

Power Poles Property of APCO, Roanoke, Va.
Telephone Poles & Underground Cable Property of C&P Telephone Co., Roanoke, Va.
Water Lines Property of City of Roanoke Water Dept., Roanoke, Va.
Sewer Lines Property of Roanoke County Utility Department, Salem, Va.
Gas Lines Property of Roanoke Gas Co., Roanoke, Va.

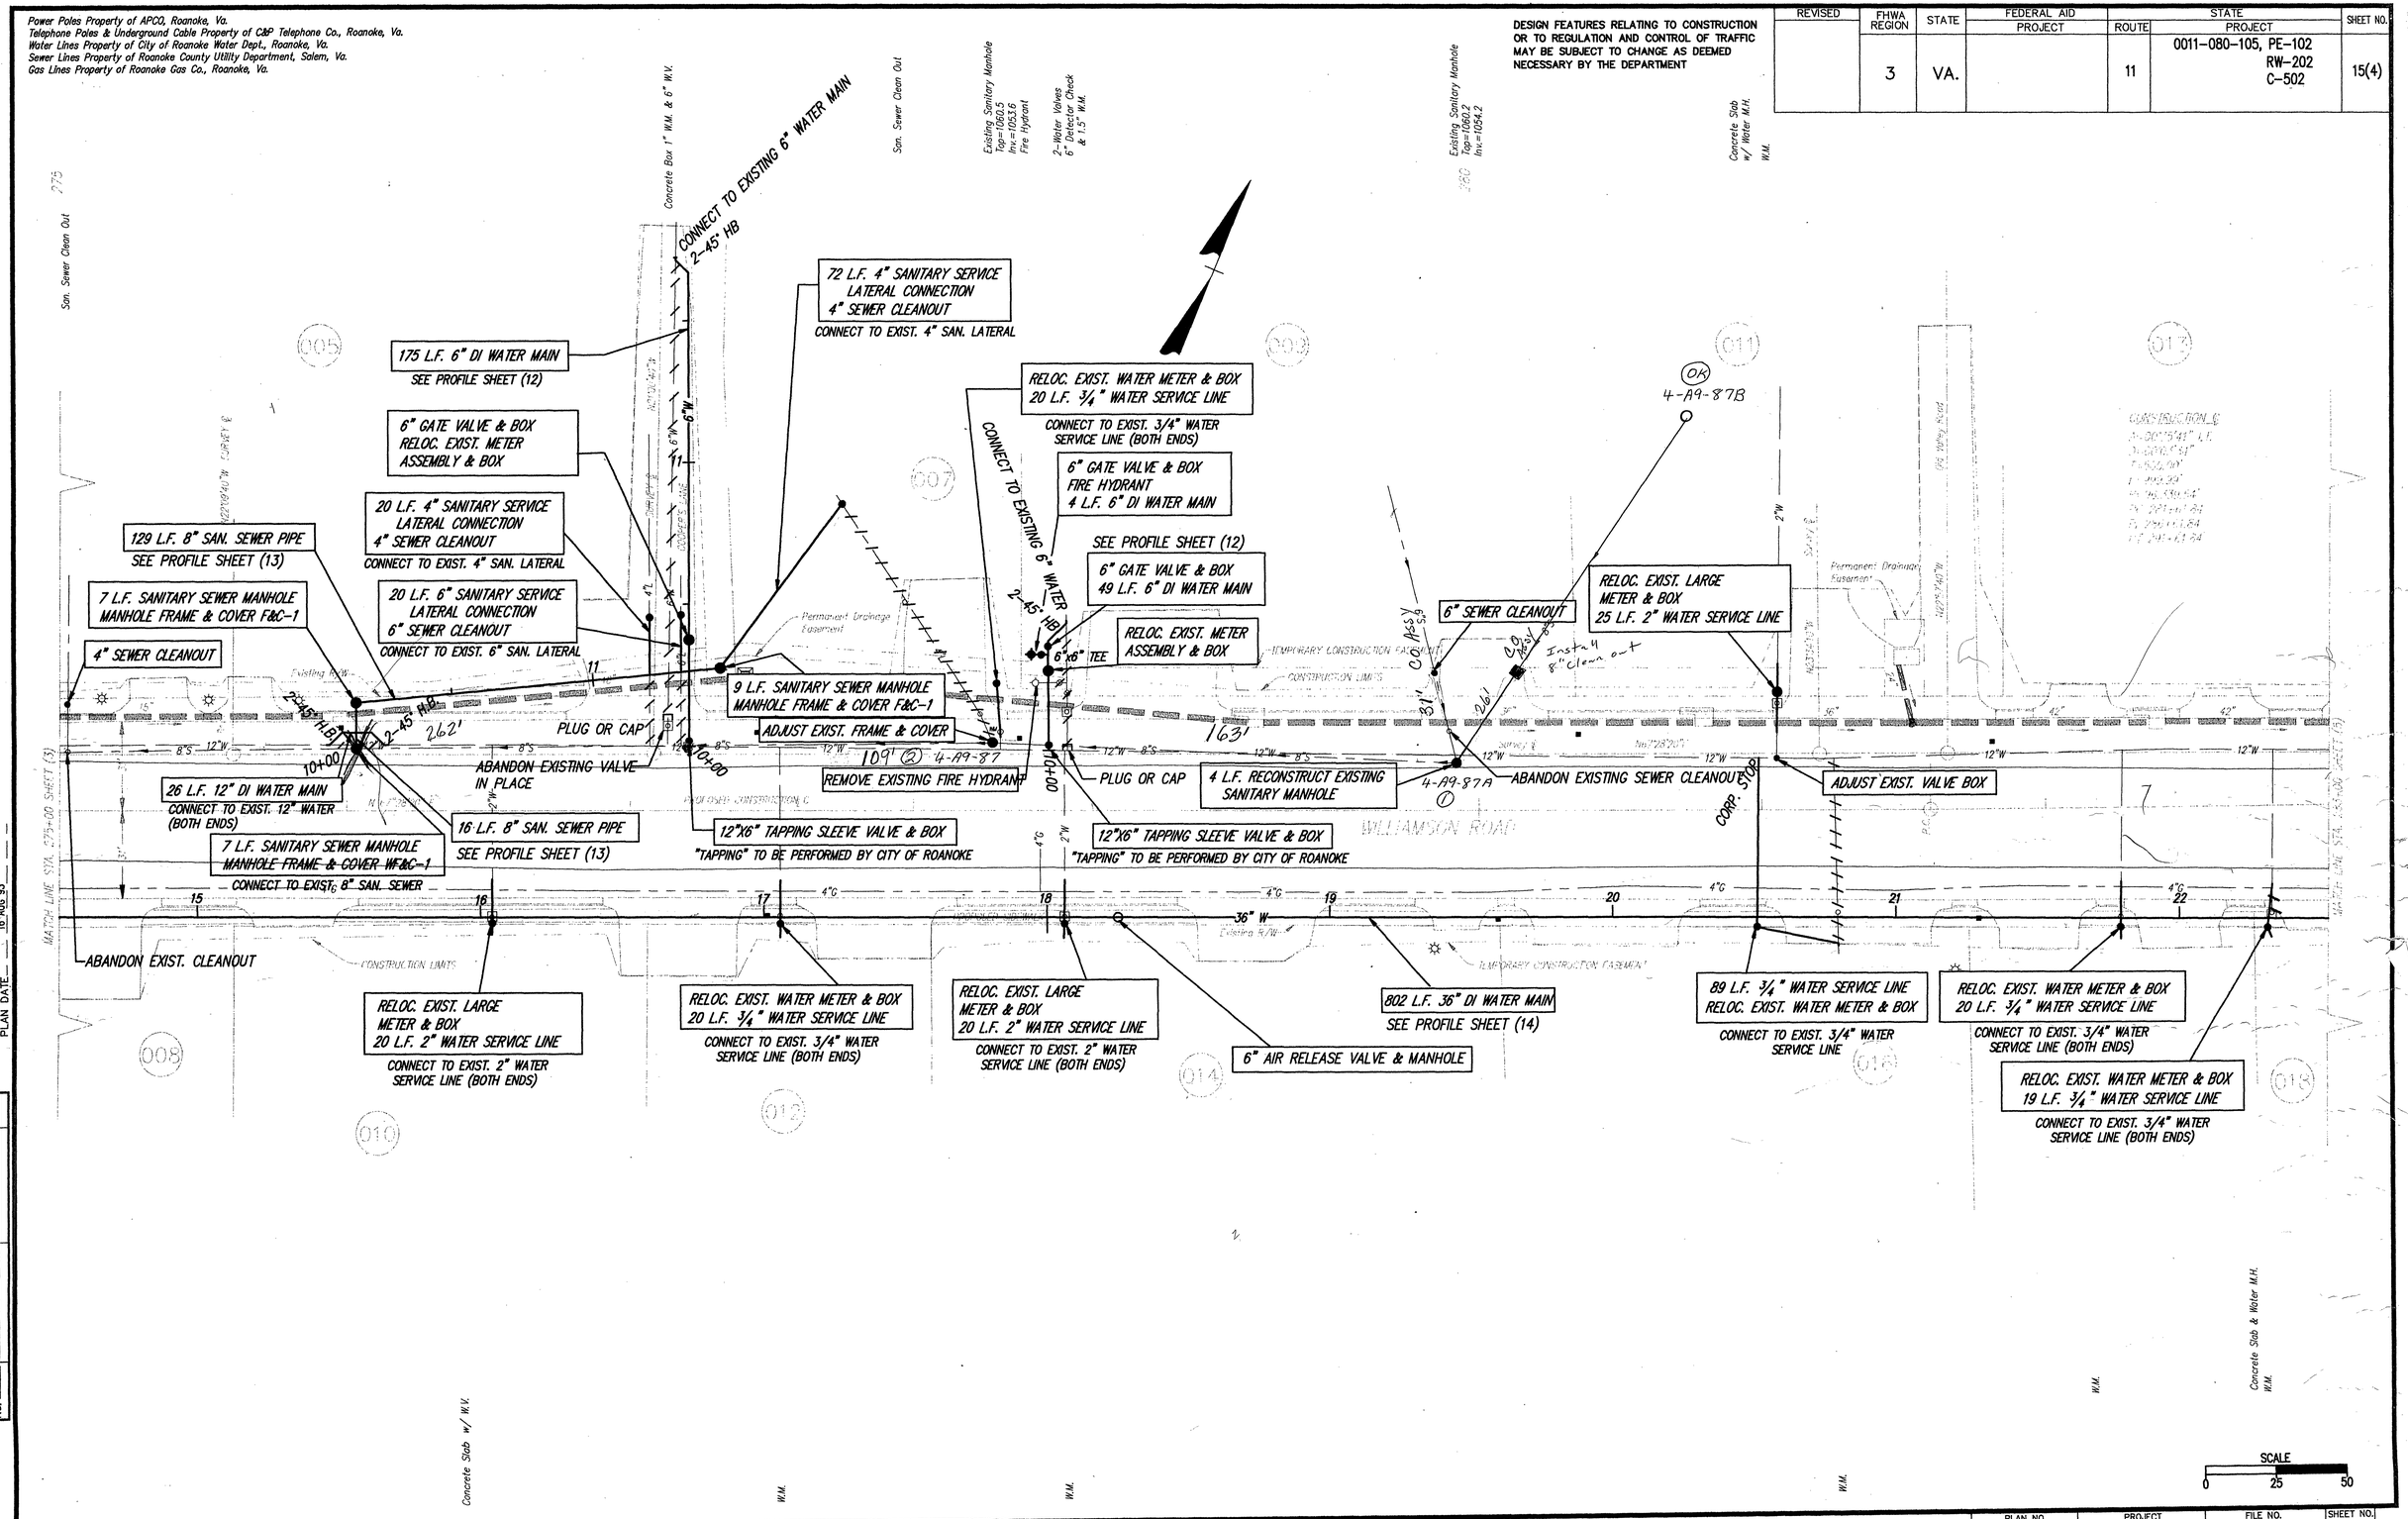

ANDERSON AND ASSOCIATES, Inc.
Engineers Surveyors Planners
Blacksburg, VA Greensboro, NC

SUPERVISED BY R. WORLEY, T. DIGIULIAN
DESIGNED BY R. VARNEY
CADD OPERATOR C. KING, A. STEELY
REVISED BY
PLAN DATE 16 AUG 93

PLAN			
NOTE BOOK	SURVEYED / PLOTTED / ALIGNMENT CHECKED / RIGHT OF WAY CHECKED	BY	DATE
NO.			

PLAN NO.	PROJECT	FILE NO.	SHEET NO.
A	0011-080-105		15(4)

10519-4 | 07-28-93 09:40 | CK

A&A DOCUMENT NO. 10519-005 100%