REVISED	FHWA REGION	STATE	FEDERAL AID PROJECT	STATE ROUTE	STATE PROJECT	SHEET NO.
1/27/94	3	VA		11	0011-080-F05, C-502 0011-080- /05, RW-202	1F

DESIGN FEATURES RELATING TO CONSTRUCTION OR TO REGULATION AND CONTROL OF TRAFFIC MAY BE SUBJECT TO CHANGE AS DEEMED NECESSARY BY THE DEPARTMENT.

TRAFFIC CONTROL PLAN
STAGE I

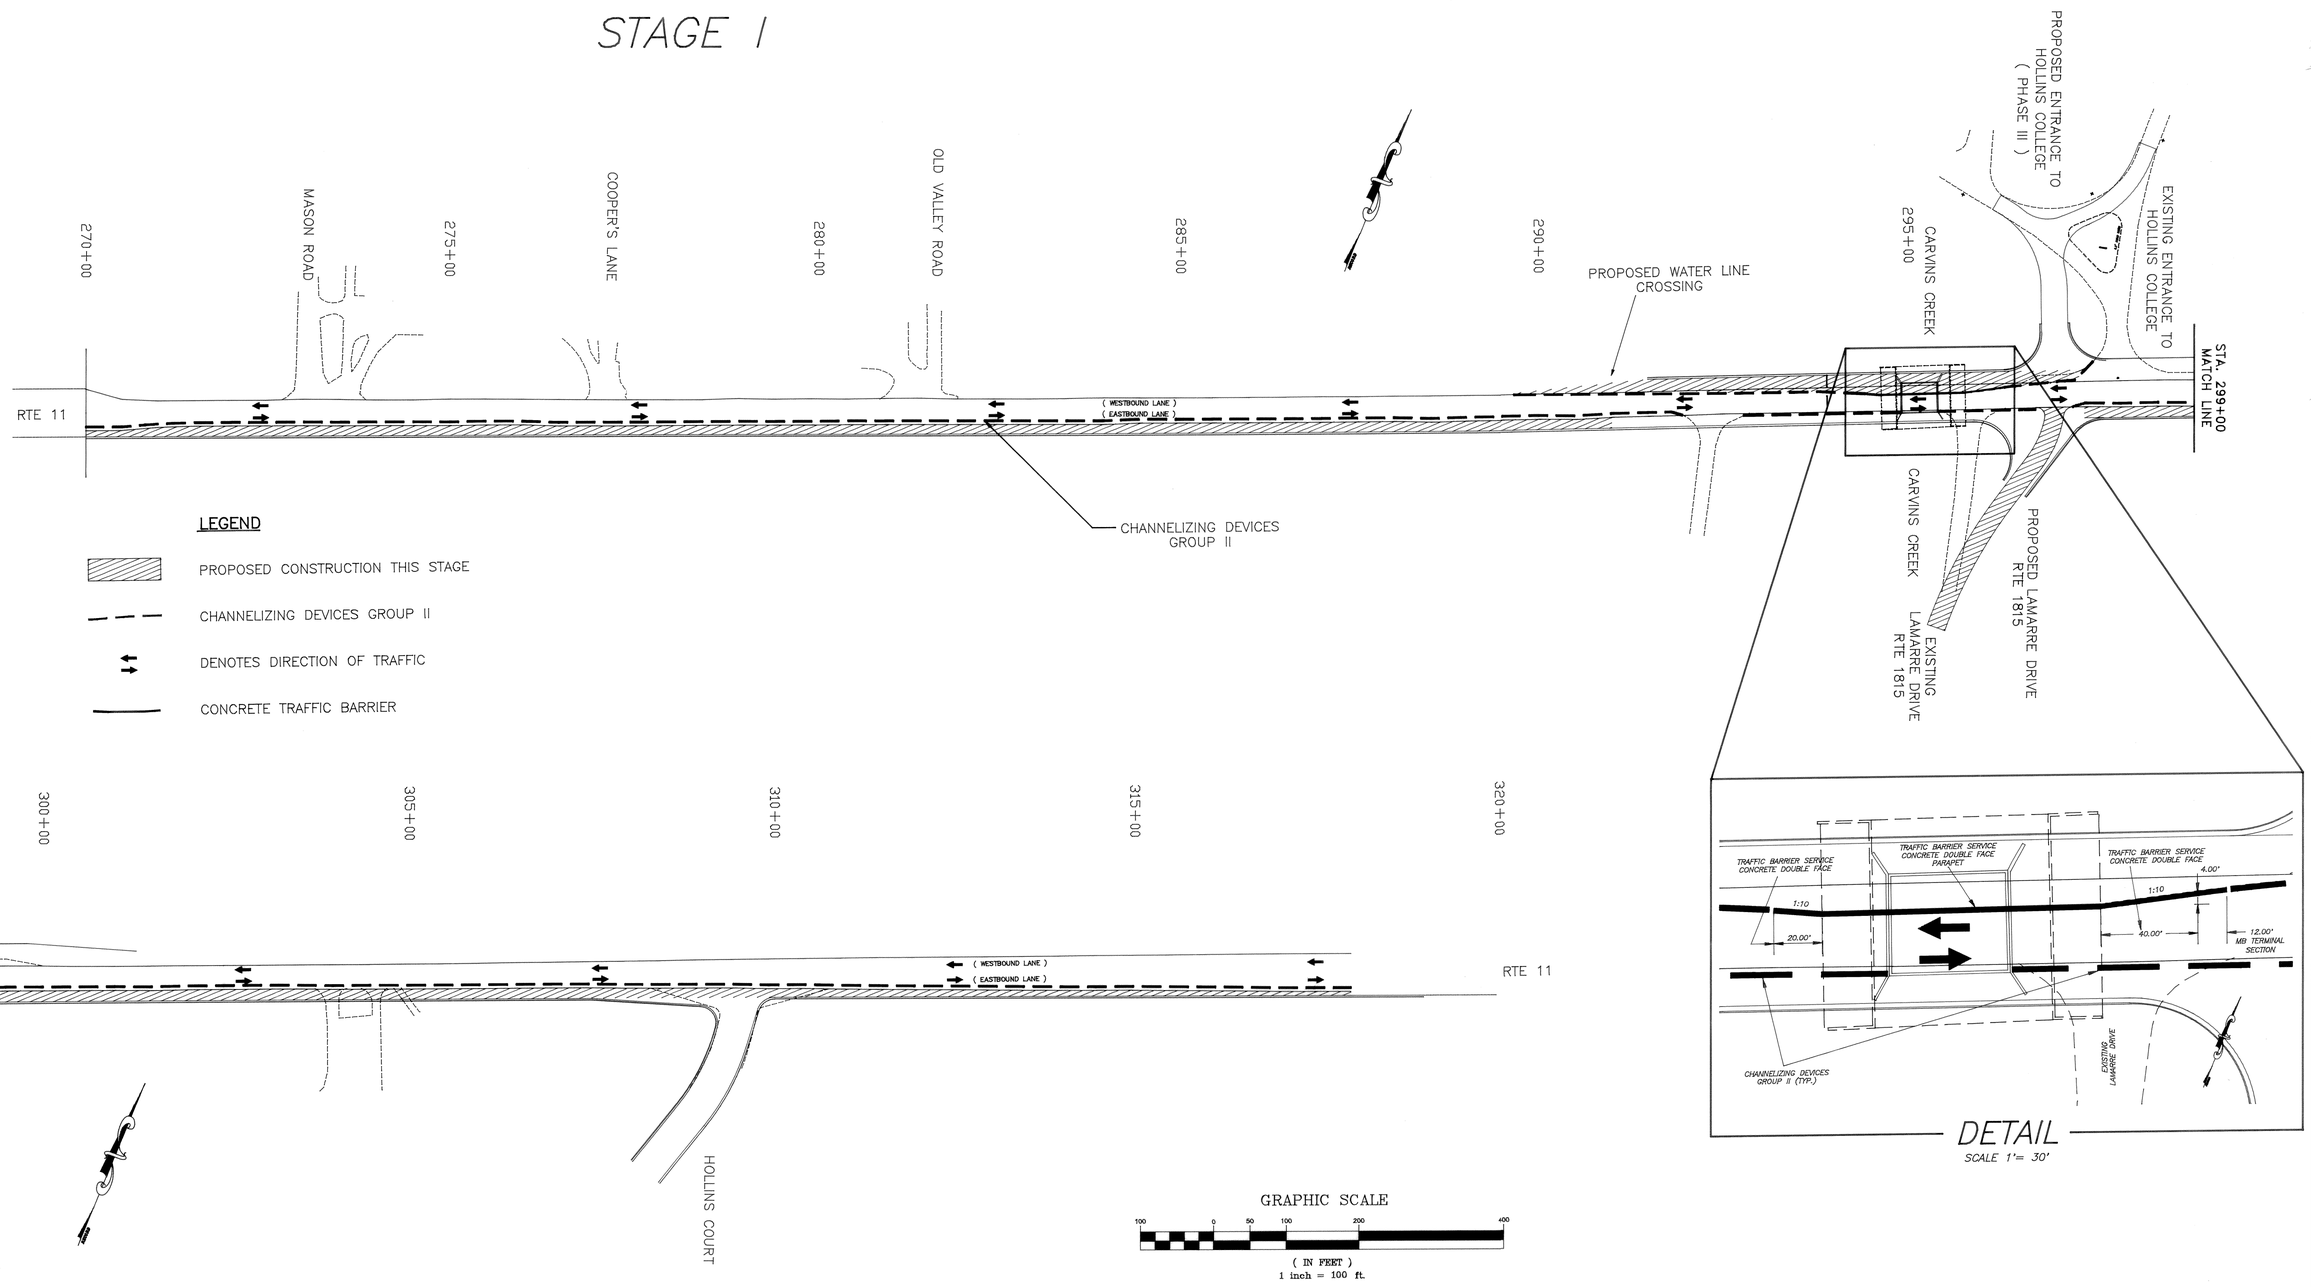

DETAIL
SCALE 1'= 30'

SUPERVISED BY LARRY MOORE
DESIGNED BY DRAPER ADEN ASSOCIATES

PLAN NOTEBOOK No.		BY	DATE
	SURVEYED		
	PLOTTED		
	ALIGNMENT CHECKED		
	RT.OF WAY CHECKED		

PLAN NO.	PROJECT	FILE NO.	SHEET NO.
A	0011-080-F05	72 16 4	1F