THIS SHEET FOR UTILITY RELOCATION/ADJUSTMENT ONLY

REVISED	FHWA REGION	STATE	FEDERAL AID PROJECT	ROUTE	STATE PROJECT	SHEET NO.
	3	VA.		11	CITY OF ROANOKE 0011-128-F02,C-501	16(14)

DESIGN FEATURES RELATING TO CONSTRUCTION OR TO REGULATION AND CONTROL OF TRAFFIC MAY BE SUBJECT TO CHANGE AS DEEMED NECESSARY BY THE DEPARTMENT

UTILITY OWNERS:

Power Poles and Underground Electrical Cables Of
Appalachian Power Company
P.O. Box 2021
Roanoke, Va. 24022

Telephone Poles and Underground Cable Property Of
Chesepeake and Potomac Telephone Company
5123 Oakland Blvd.
Roanoke, Va. 24102

Gas Lines Property Of
Roanoke Gas Company
601 Kimball Avenue
Roanoke, Va. 24030

Sanitary Sewer and Water Lines Property Of
City Of Roanoke
215 Church Avenue
Roanoke, Va. 24011

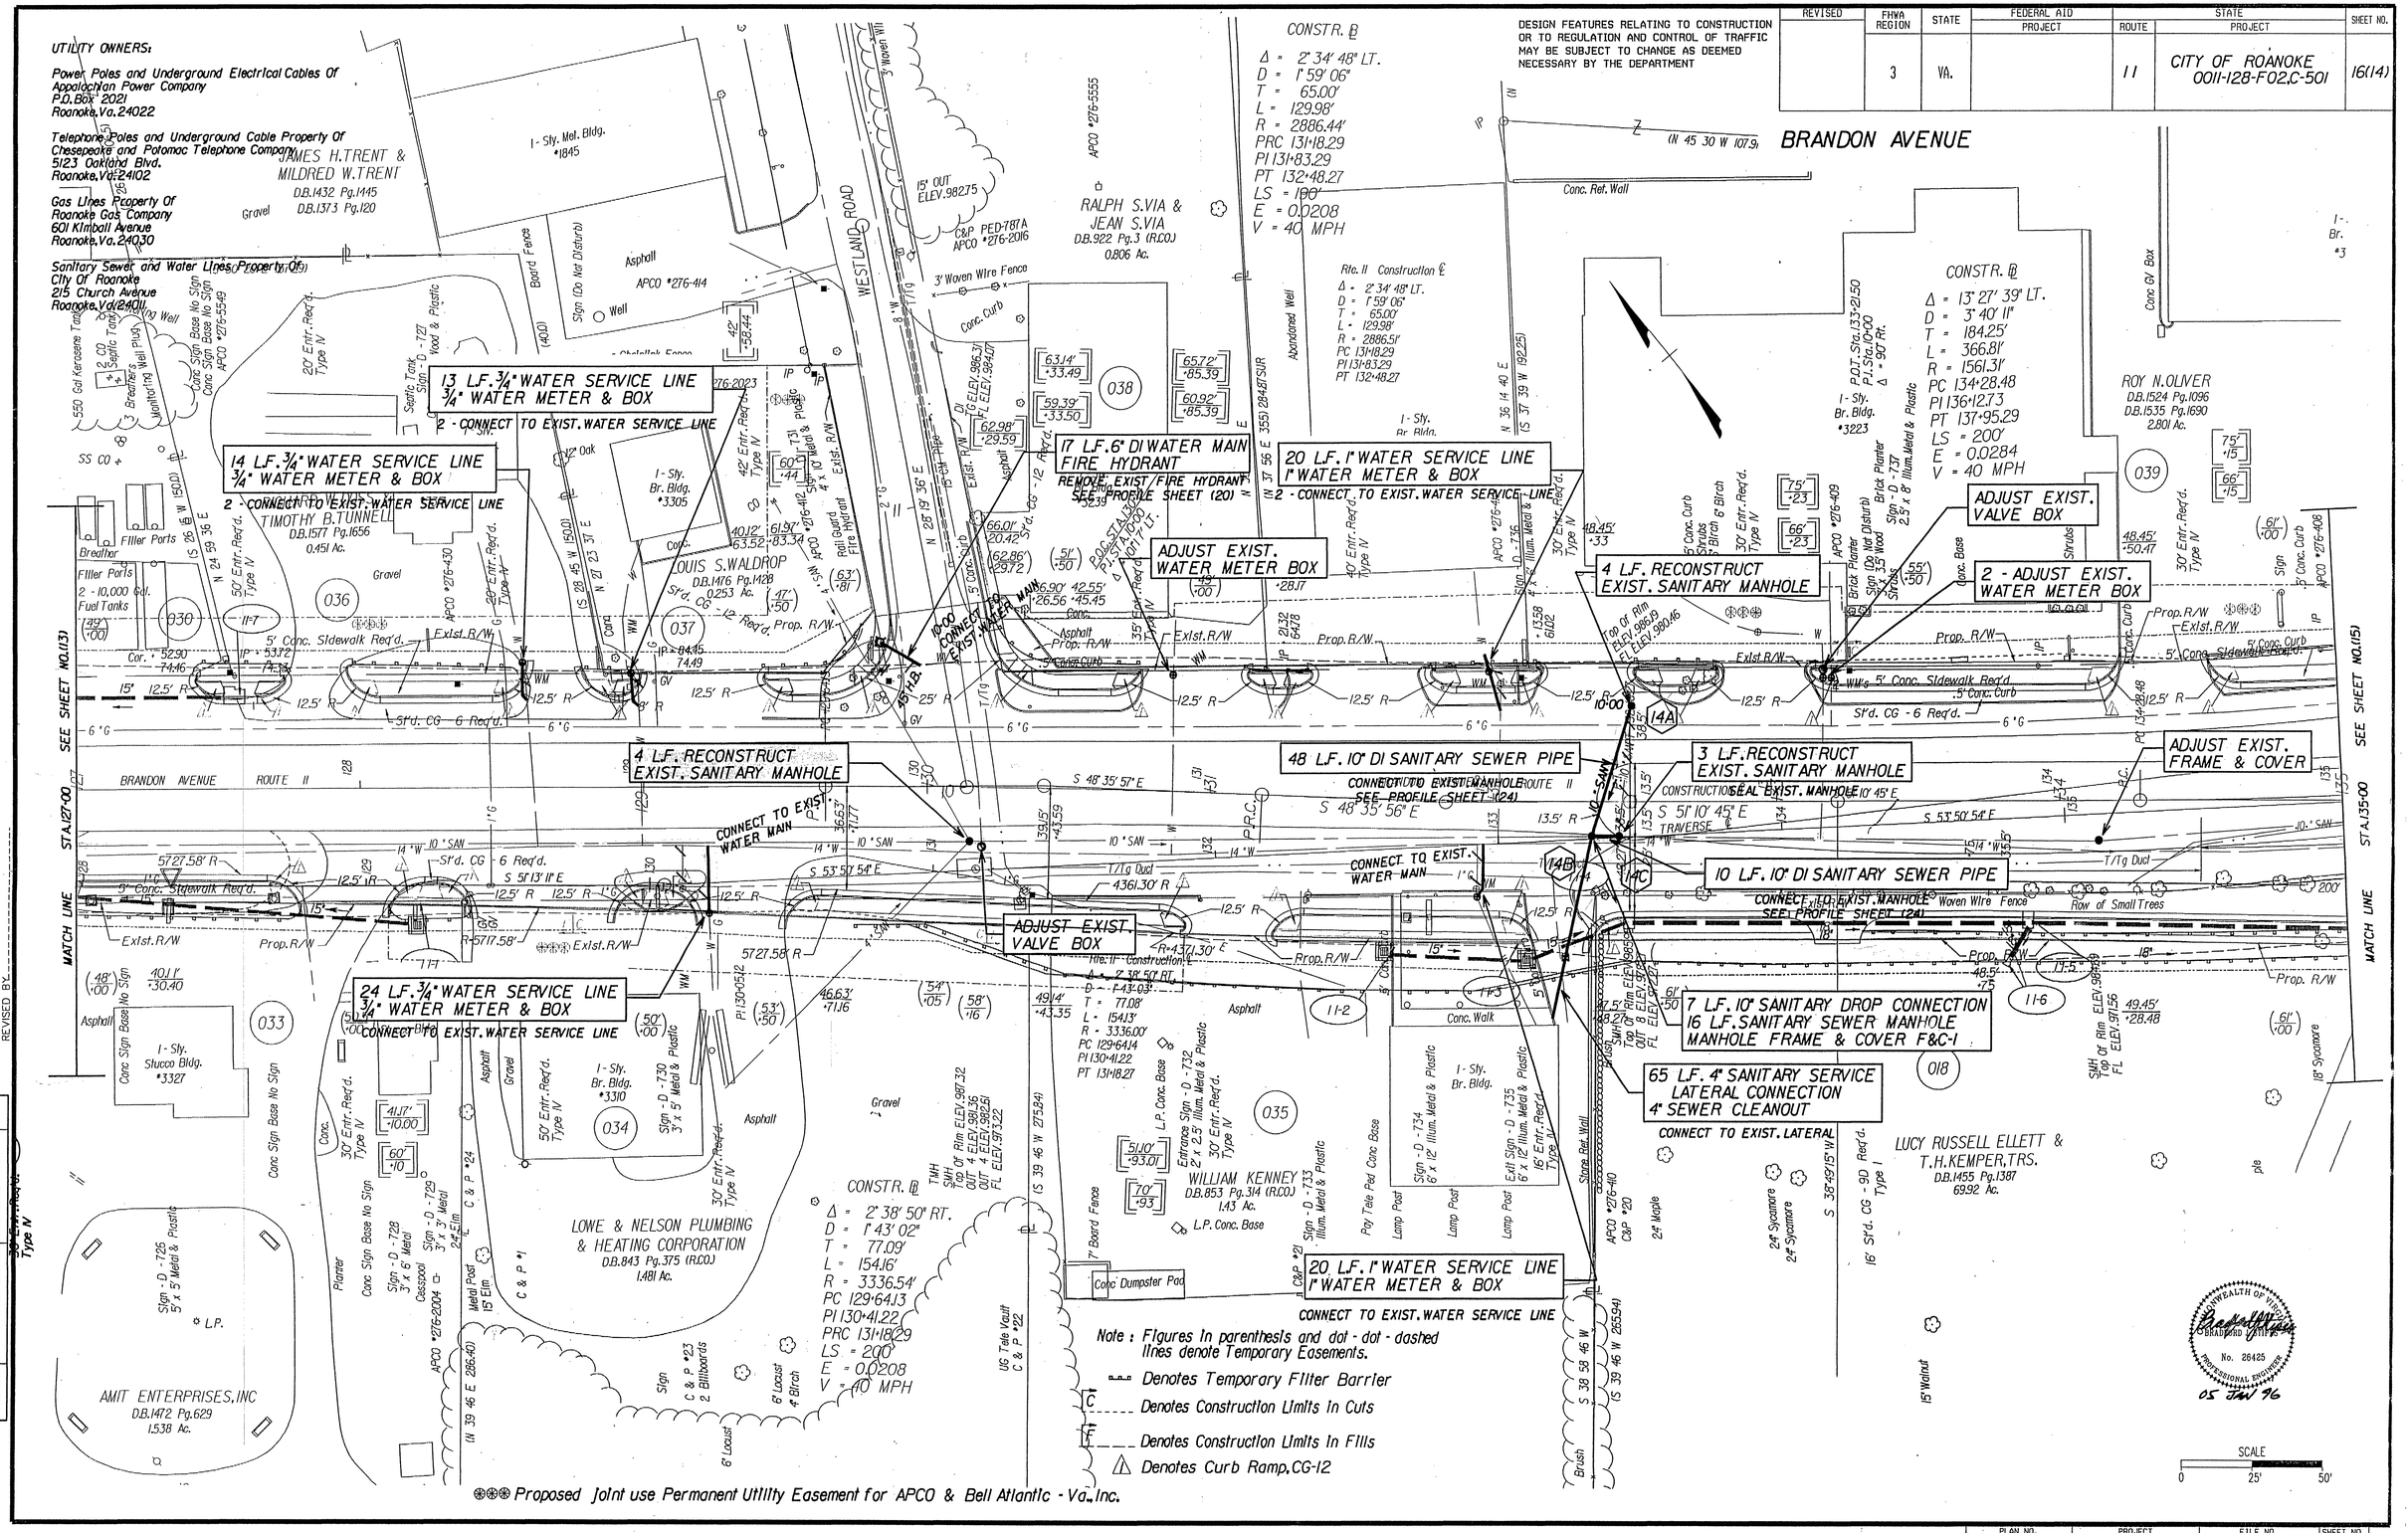

Note: Figures in parenthesis and dot - dot - dashed lines denote Temporary Easements.

Denotes Temporary Filter Barrier

Denotes Construction Limits In Cuts

Denotes Construction Limits In Fills

Denotes Curb Ramp, CG-12

⊛⊛⊛ Proposed Joint use Permanent Utility Easement for APCO & Bell Atlantic - Va., Inc.

SUPERVISED BY M. W. REYNOLDS (804) 786-2934
DESIGNED BY ANDERSON & ASSOCIATES
CADD OPERATOR ANDERSON & ASSOCIATES
REVISED BY

PLAN
NOTE BOOK
NO.
SURVEYED
PLOTTED
ALIGNMENT VERIFIED
RIGHT OF WAY VERIFIED
DATE
BY

COMMONWEALTH OF VIRGINIA
BRADFORD W. WHITE
No. 26425
PROFESSIONAL ENGINEER
05 JAN 96

PLAN NO.	PROJECT	FILE NO.	SHEET NO.
A	0011-128-F02		16(14)