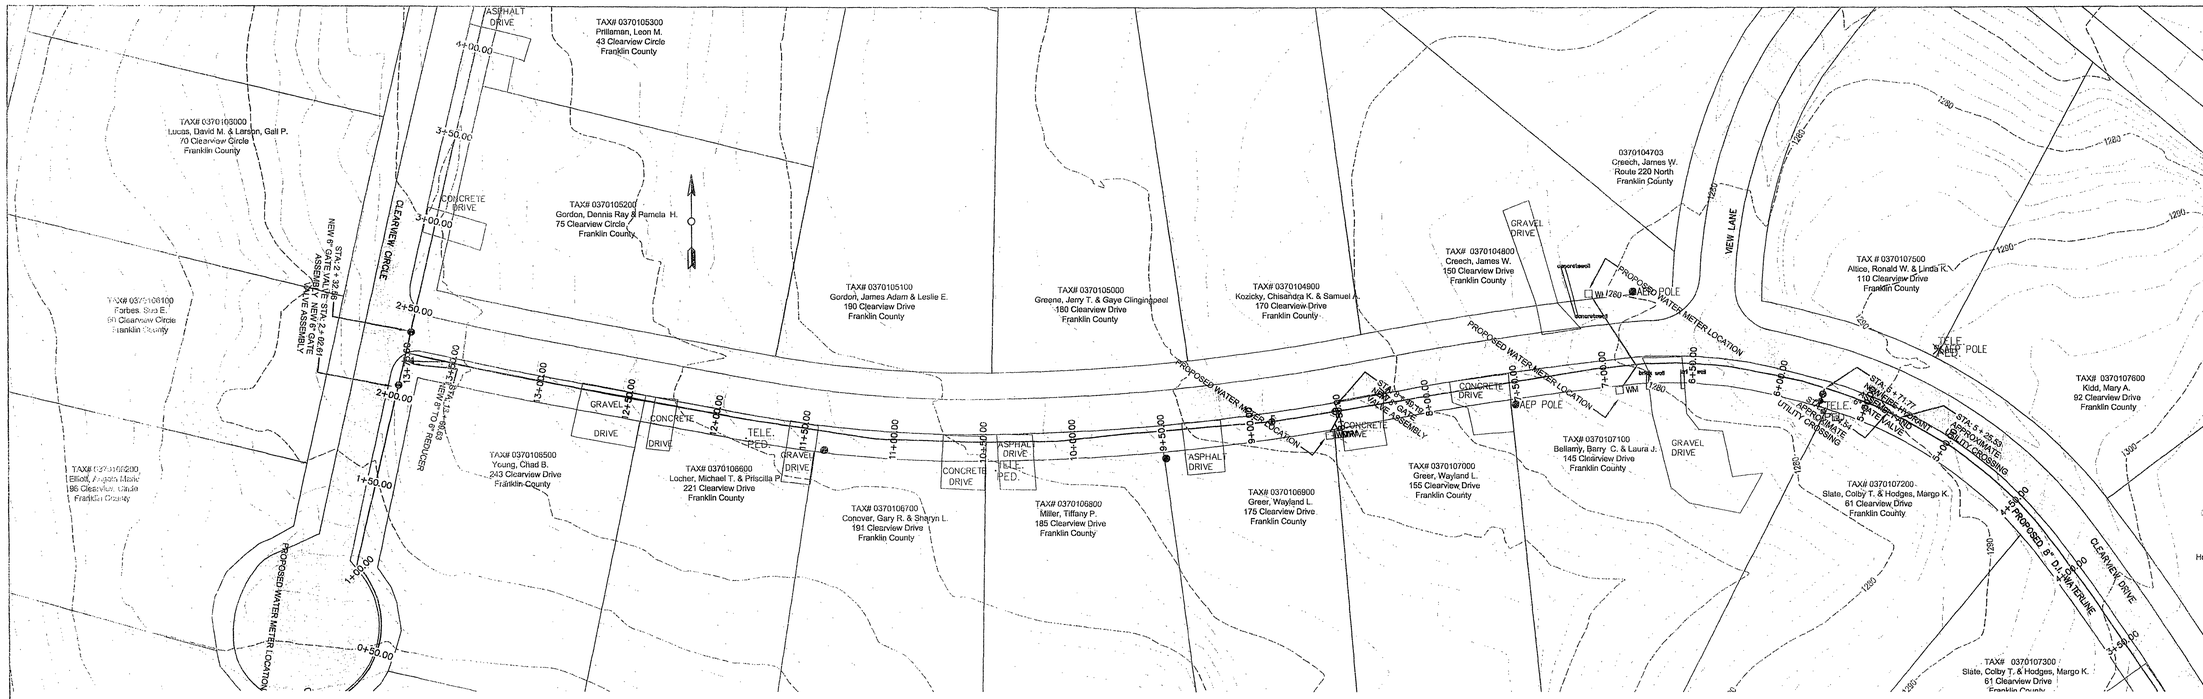

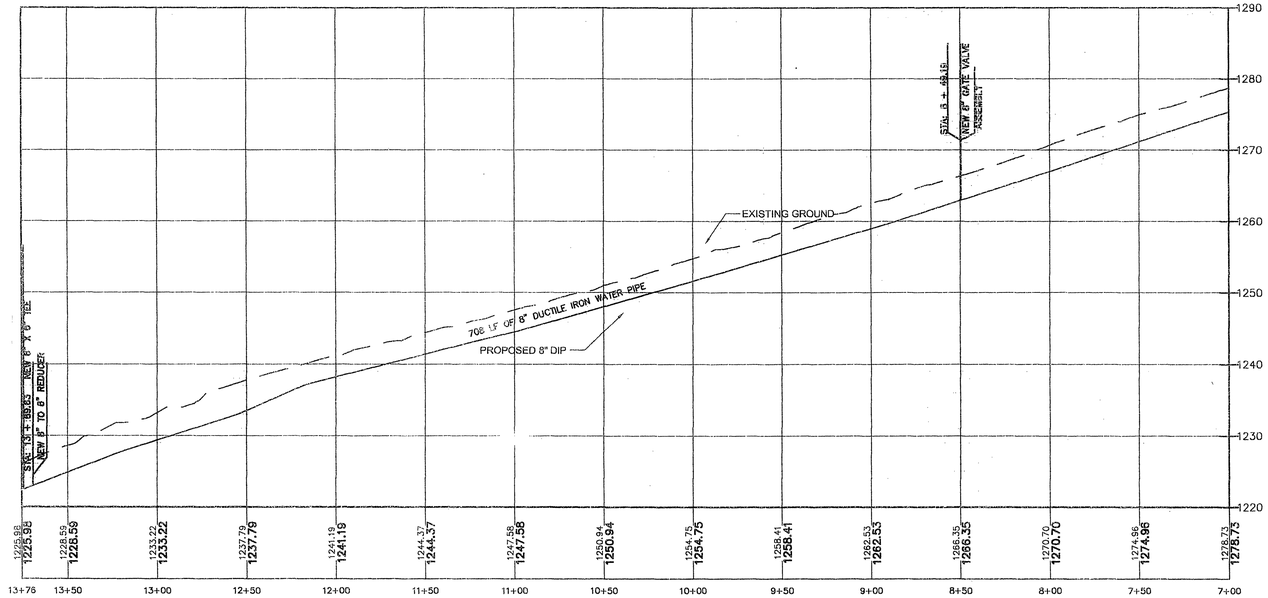

Clearview
SCALE
VERTICAL: 1" = 10'
HORIZONTAL: 1" = 40'

0 40 80

WESTERN VIRGINIA WATER AUTHORITY
ENGINEERING SERVICES
601 S JEFFERSON ST, SUITE 300
ROANOKE, VA 24011
540-853-5641 or 540-853-5770

COMMONWEALTH OF VIRGINIA
DAVID M. VOGELSONG
Lic. No. 023274
PROFESSIONAL ENGINEER

220 PROJECT CHANGE ORDER
CLEARVIEW WATERLINE EXT.

PLAN/PROFILE

Rev	Description	Date	By
1	EXTENDED WATERLINE 180'	7/16/2010	LBR
2	EXTEND WL TO 1417'	8/31/2010	LBR

Designed: DMV
Drawn: LBR
Checked: DMV
Approved:
Date: 6/7/2010
Project:

C3
Sheet 3 of 4

Line Running SE into town round 225' From 8" Gate Valve
194.6' To 8"x6" Reducer
From Reducer to 6" Tee 4'6"