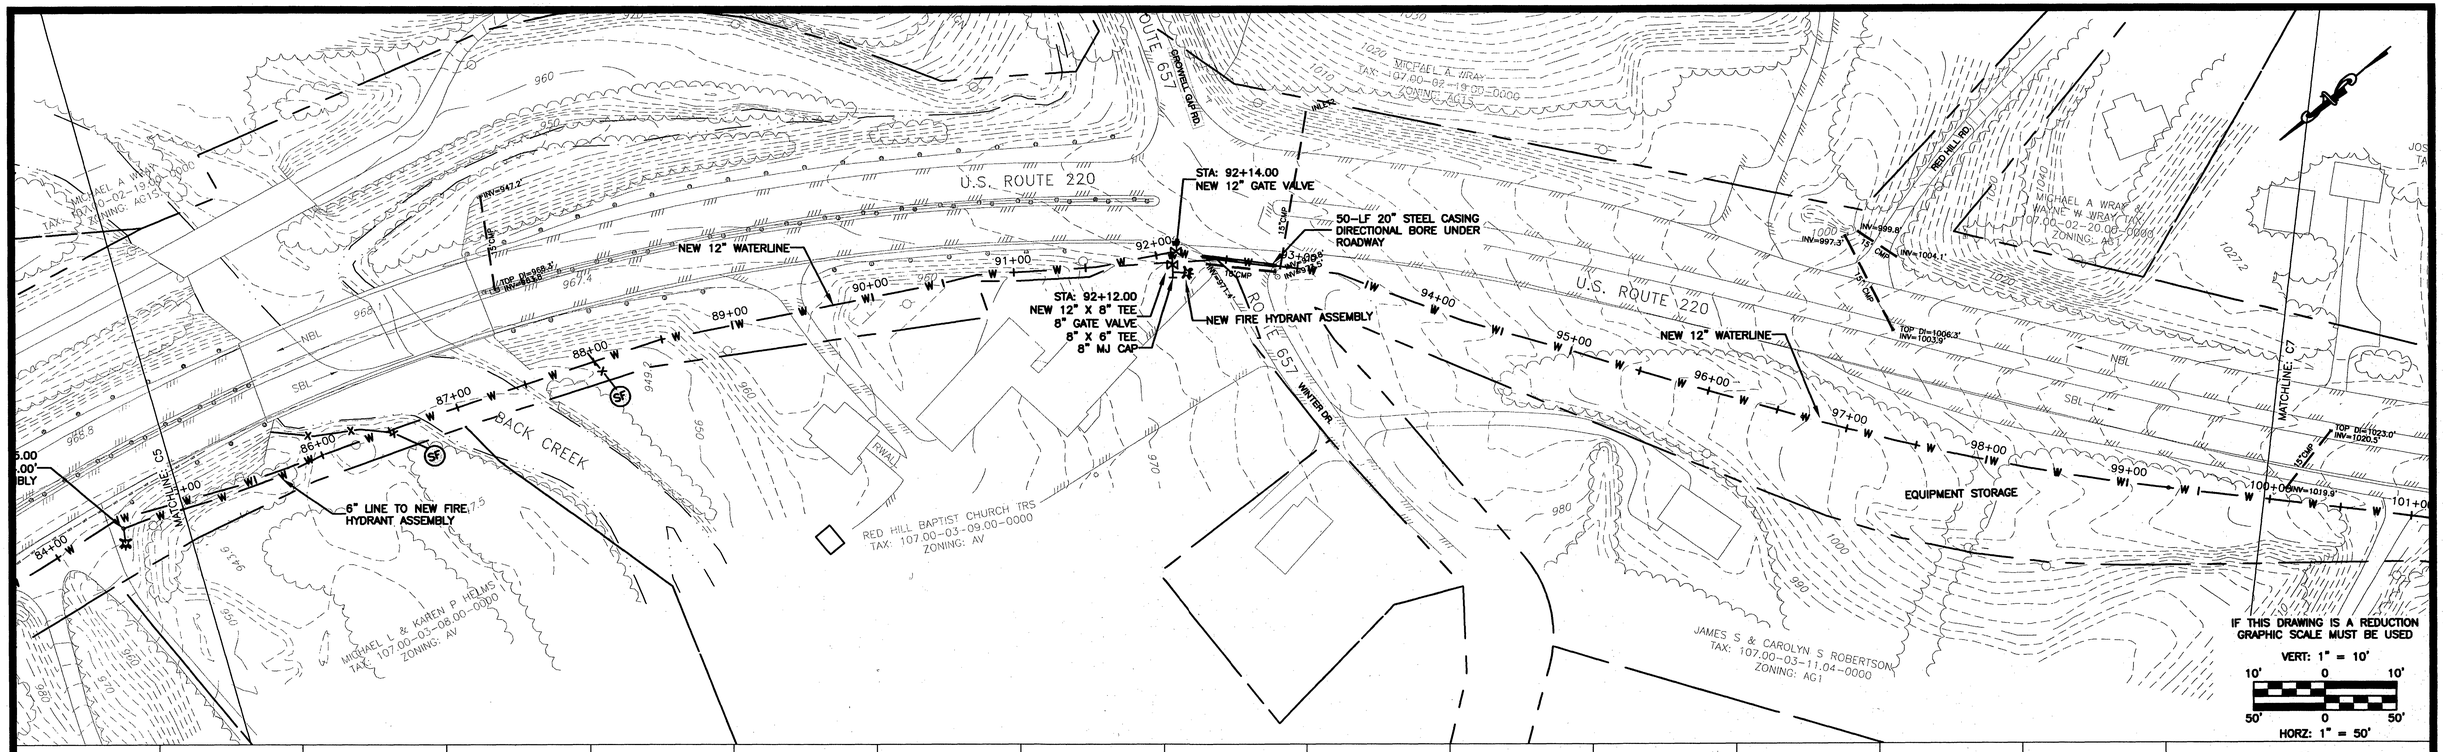

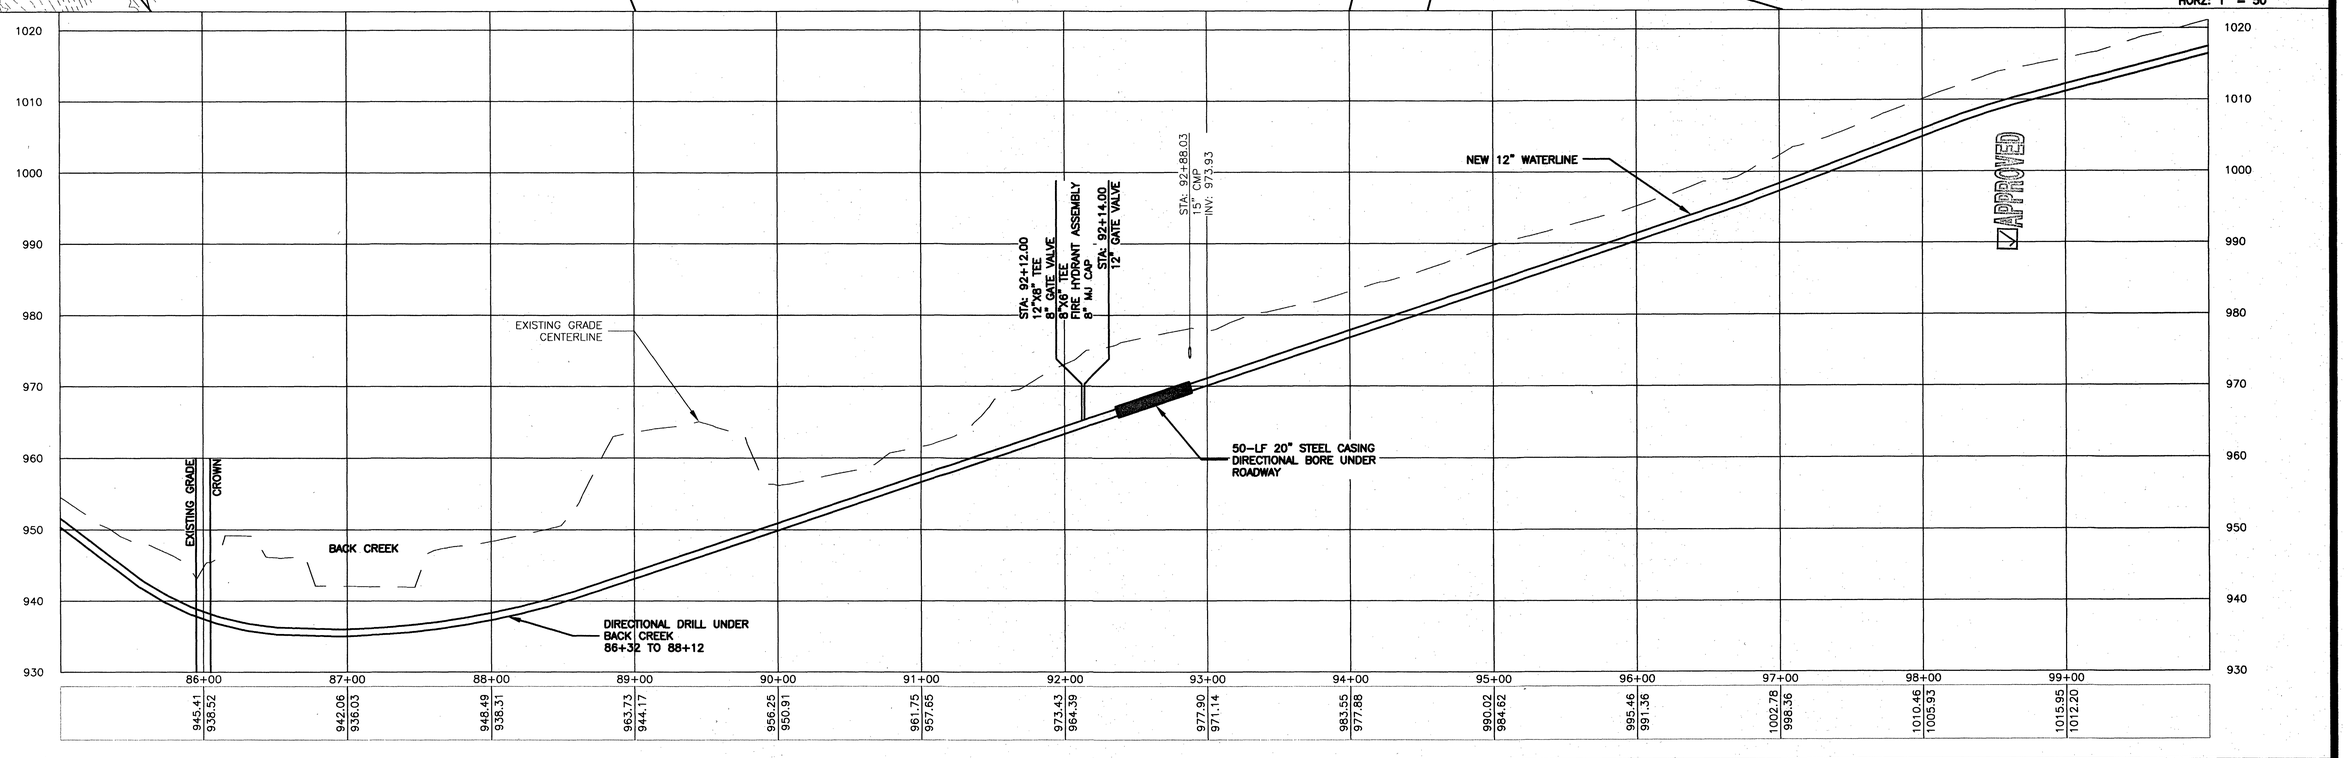

No:	Revisions:	Date:
1	ROANOKE, WVWA, VDOT COMMENTS	2/1/08
2	ROANOKE COUNTY E&S, WVWA ADDENDUM NO. 1	3/10/08
3	VDOT/CONTRACTOR COMMENTS	4/4/08
4	VDOT COMMENTS	5/20/08

EARTH ENVIRONMENTAL CONSULTANTS, INC.
375 Franklin Street
Rocky Mount, VA 24151
www.earthenv.com
Phone: (540) 483-5975
Fax: (540) 483-2221

COMMONWEALTH OF VIRGINIA
MARTY EUGENE PRILLAMAN
Lic. No. 043205
5/22/08
PROFESSIONAL ENGINEER

COMMONWEALTH OF VIRGINIA
JAMES NELSON LOVELL, JR.
Lic. No. 025230
5/22/08
PROFESSIONAL ENGINEER

WESTERN VIRGINIA WATER AUTHORITY

Franklin County
A Natural Setting for Opportunity

COUNTY OF ROANOKE VIRGINIA 1838

DESIGN BY:	BKS/MEP
DRAWN BY:	BKS
REVIEWED BY:	JNL/MEP
PROJECT NUMBER:	FCPP1004

PROJECT: ROANOKE/FRANKLIN COUNTY WATERLINE EXTENSION PHASE I
U.S. ROUTE 220
ROANOKE COUNTY, VA

TITLE: Plan & Profile
STA – 85+00.00 to 100+00.00

DRAWING NAME: STA – 85+00.00 to 100+00.00.dwg

SCALE: H: 1" = 50'
V: 1" = 10'

DATE: 5/20/08

DRAWING NUMBER: C6

SHEET NUMBER: 8 of 18

\\Fileserver\projects\FC – Plateau Plaza\FCPP1004\EEC dwg\Sheets\Phase I – 5-15-08\STA – 85+00.00 to 100+00.00.dwg