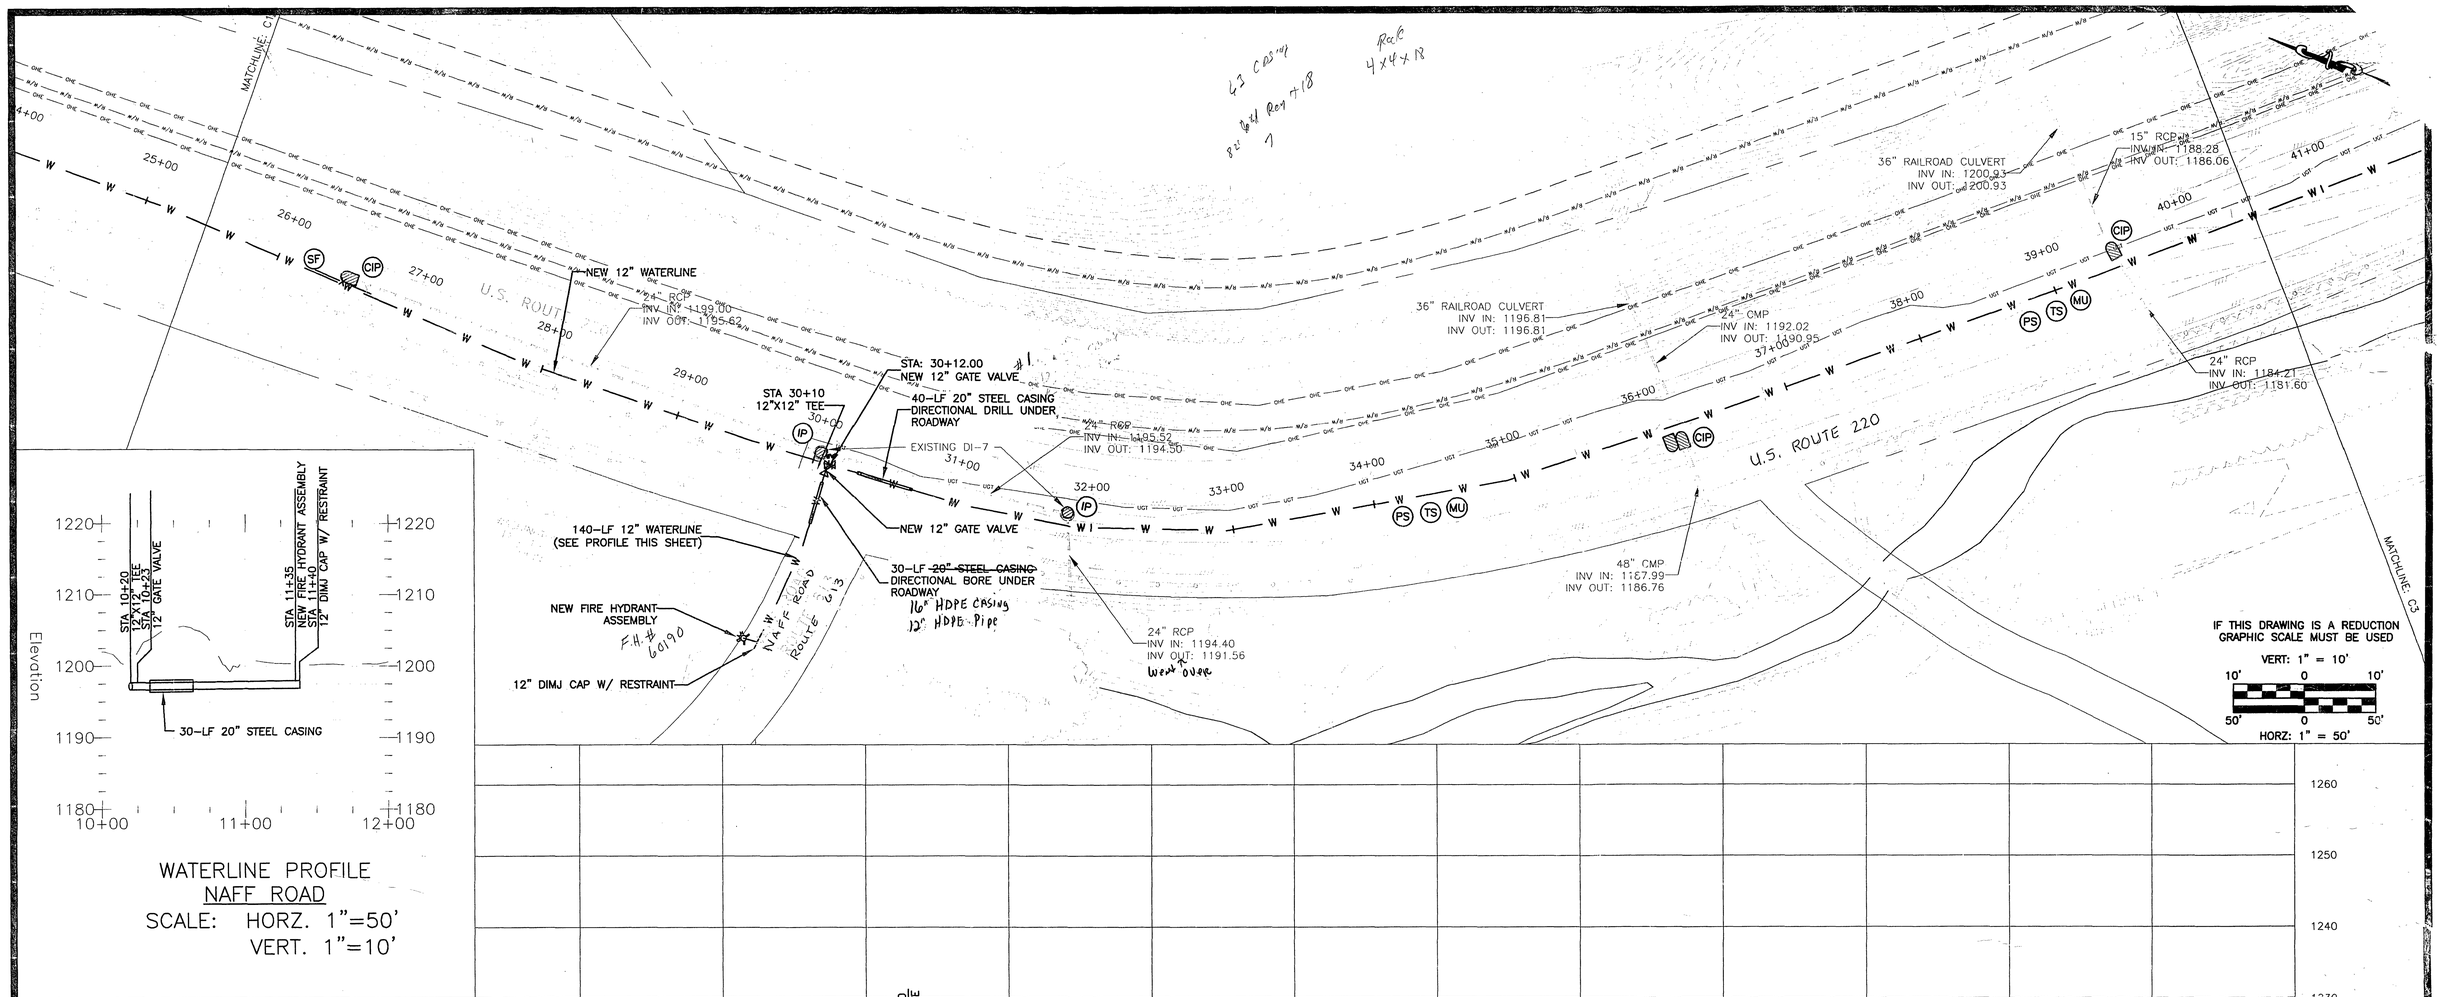

WATERLINE PROFILE
NAFF ROAD
SCALE: HORZ. 1"=50'
VERT. 1"=10'

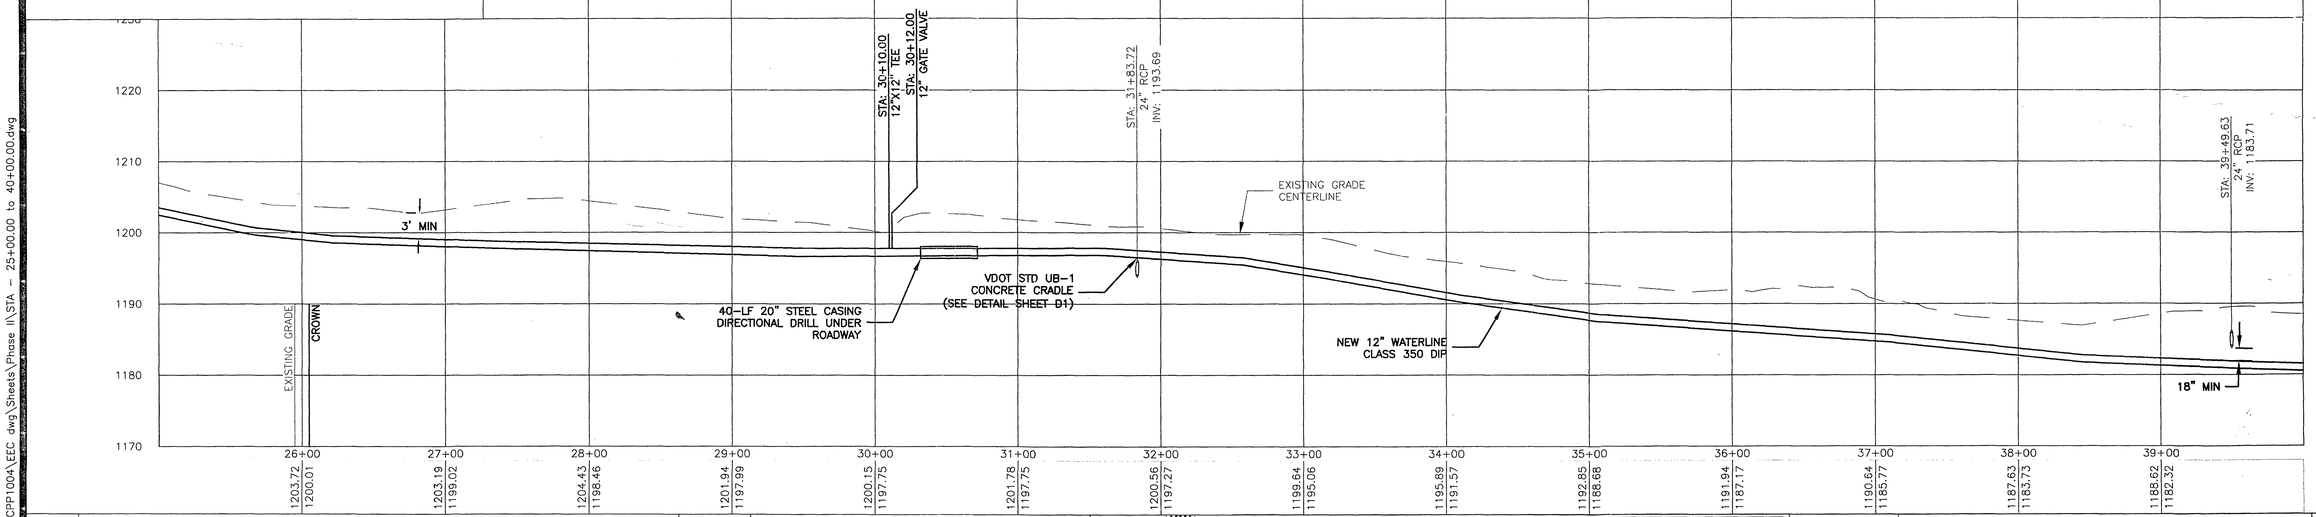

No:	Revisions:	Date:
1	FRANKLIN COUNTY COMMENTS	02/27/09

EARTH ENVIRONMENTAL CONSULTANTS, INC.
235 Claiborne Ave.,
Rocky Mount, VA 24151
www.earthenv.com
Phone: (540) 483-5975
Fax: (540) 483-2221

COMMONWEALTH OF VIRGINIA
MARTY EUGENE PRILLAMAN
Lic. No. 043205
2/27/09
PROFESSIONAL ENGINEER

WATER AUTHORITY
Franklin County

DESIGN BY:	BKS/MEP
DRAWN BY:	BKS
REVIEWED BY:	MEP
PROJECT NUMBER:	FCPP1004
PROJECT:	ROANOKE/FRANKLIN COUNTY WATERLINE EXTENSION PHASE II U.S. ROUTE 220 FRANKLIN COUNTY, VA
TITLE:	Plan and Profile STA – 25+00.00 to 40+00.00
DRAWING NAME:	STA – 25+00.00 to 40+00.00.dwg
SCALE:	H: 1" = 50' V: 1" = 10'
DATE:	01/14/09
DRAWING NUMBER:	C2
SHEET NUMBER:	4 of 28

P:\FC – Plateau Plaza\FCPP1004\EEC dwg\Sheets\Phase II\STA – 25+00.00 to 40+00.00.dwg