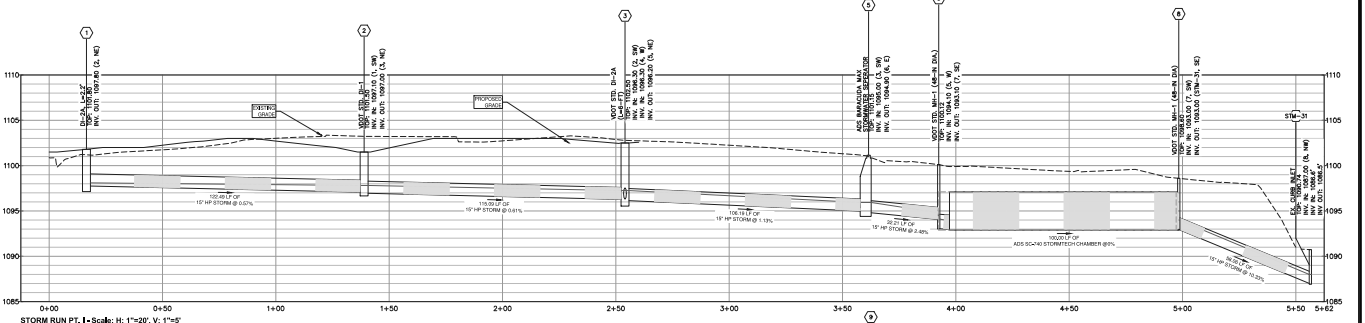

STORM RUN PT. I - Scale: H: 1"=20', V: 1"=5'

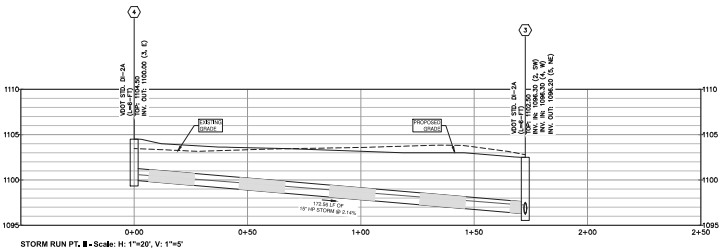

STORM RUN PT. II - Scale: H: 1"=20', V: 1"=5'

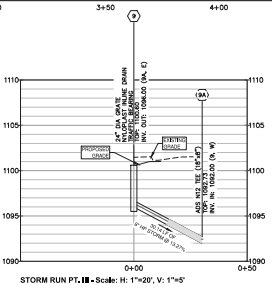

STORM RUN PT. III - Scale: H: 1"=20', V: 1"=5'

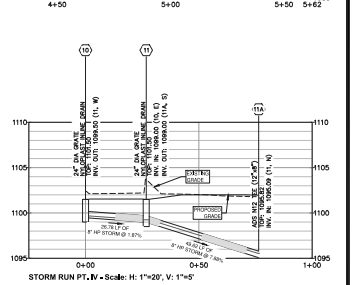

STORM RUN PT. IV - Scale: H: 1"=20', V: 1"=5'

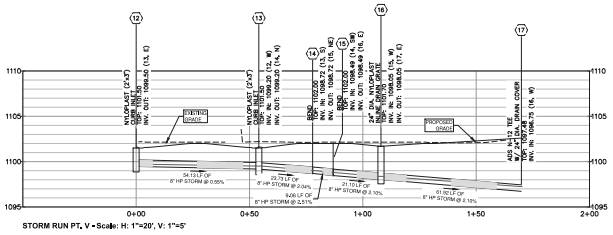

STORM RUN PT. V - Scale: H: 1"=20', V: 1"=5'

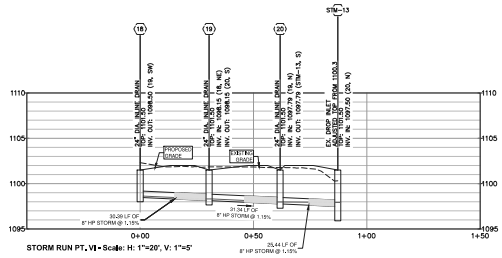

STORM RUN PT. VI - Scale: H: 1"=20', V: 1"=5'

REFER TO SHEETS C21-C22 FOR ADS STORMTECH DETAILS &
REFER TO APPENDIX D FOR PIPE HGL CALCULATIONS.

City of Roanoke
Planning, Building, & Development
COMPREHENSIVE DEVELOPMENT PLAN
APPROVED
by Aaron Cypher 02/02/2023

CA Architecture
parker DESIGN GROUP

JACK D. ELLINWOOD
Lic. No. 001107
09/17/2022

RUFFNER CAREER AND TECHNICAL EDUCATION CENTER
ROANOKE, VIRGINIA

ROANOKE CITY PUBLIC SCHOOLS

REVISIONS		
No.	DATE	DESCRIPTION
	09/17/22	1ST CITY REVIEW

DRAWN BY:	JDE/JMD
REVD BY:	JDE
DATE:	09/17/2022
SCALE:	AS SHOWN

STORM SEWER PROFILES

C22

SHEET ____ of __X__