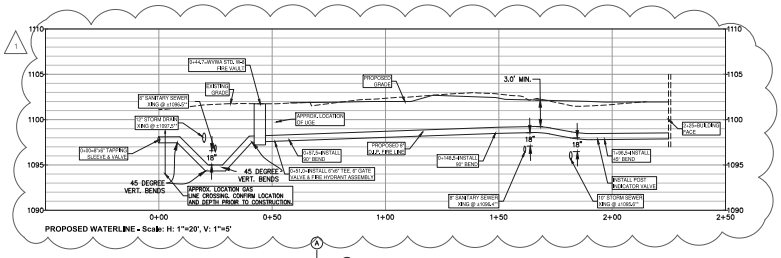

PROPOSED WATERLINE - Scale: H: 1"=20', V: 1"=5'

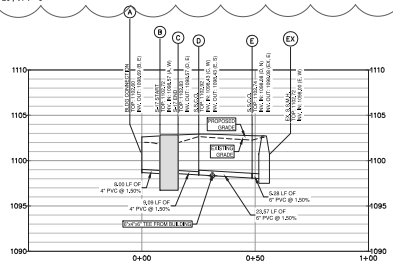

GREASE TRAP CONNECTION-1 - Scale: H: 1"=20', V: 1"=5'

City of Roanoke
Planning, Building, & Development
COMPREHENSIVE DEVELOPMENT PLAN
APPROVED
by Aaron Cypher 02/02/2023

CA architecture
parker DESIGN GROUP

JACK D. ELLINWOOD
Lic. No. 001107
12-04-2022

RUFFNER CAREER AND TECHNICAL EDUCATION CENTER
ROANOKE, VIRGINIA

ROANOKE CITY PUBLIC SCHOOLS

REVISIONS

No.	DATE	DESCRIPTION
	06/17/22	1ST CITY REVIEW
1	12/04/22	RELOCATE FIRE LINE TO AVOID SOLAR ARRAY CANOPY, REVISE PROFILE BASED ON RELOCATION.

DRAWN BY:	JDE/JMD
REV'D BY:	JDE
DATE:	06/17/2022
SCALE:	AS SHOWN

WATER & SANITARY SEWER PROFILES

C23

SHEET _____ of X