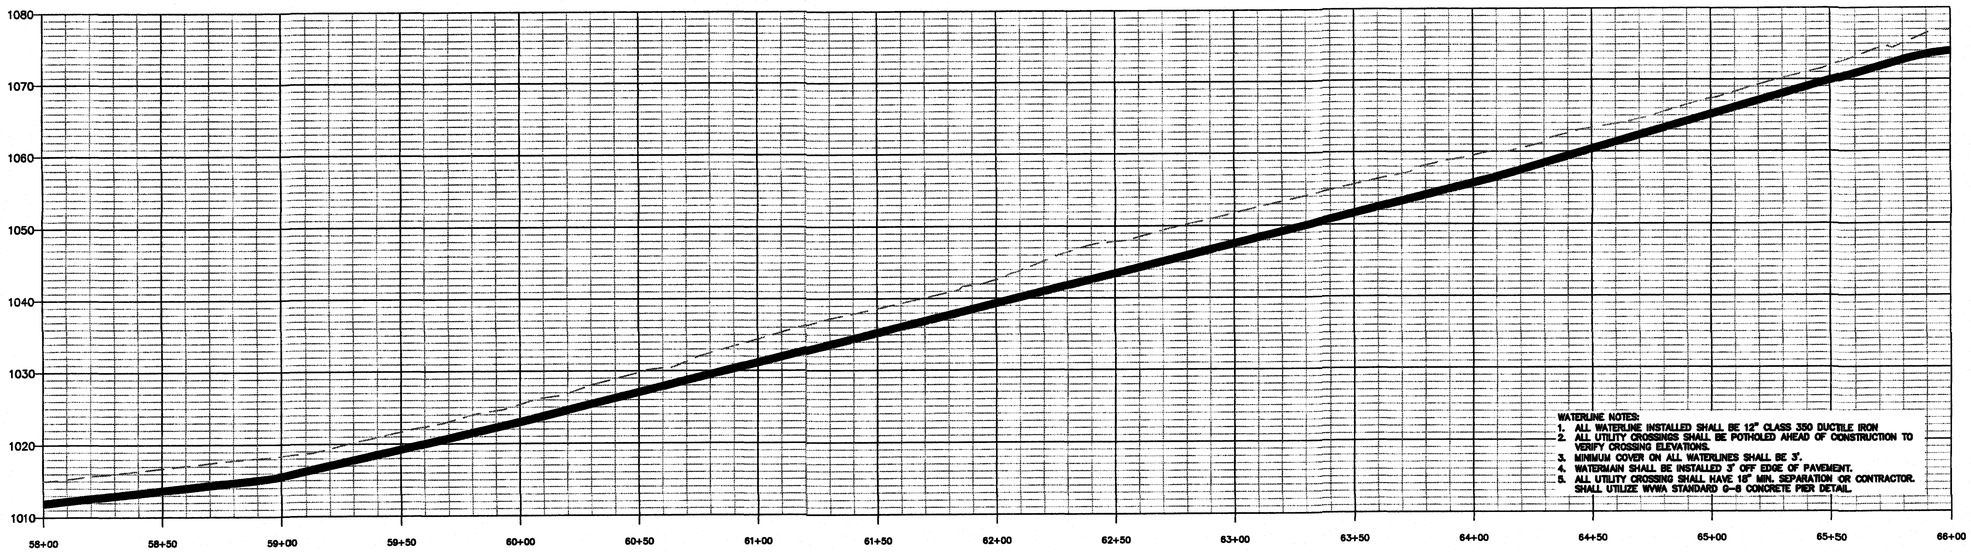

WATERLINE

SCALE
VERTICAL: 1"= 10'
HORIZONTAL: 1" = 30'

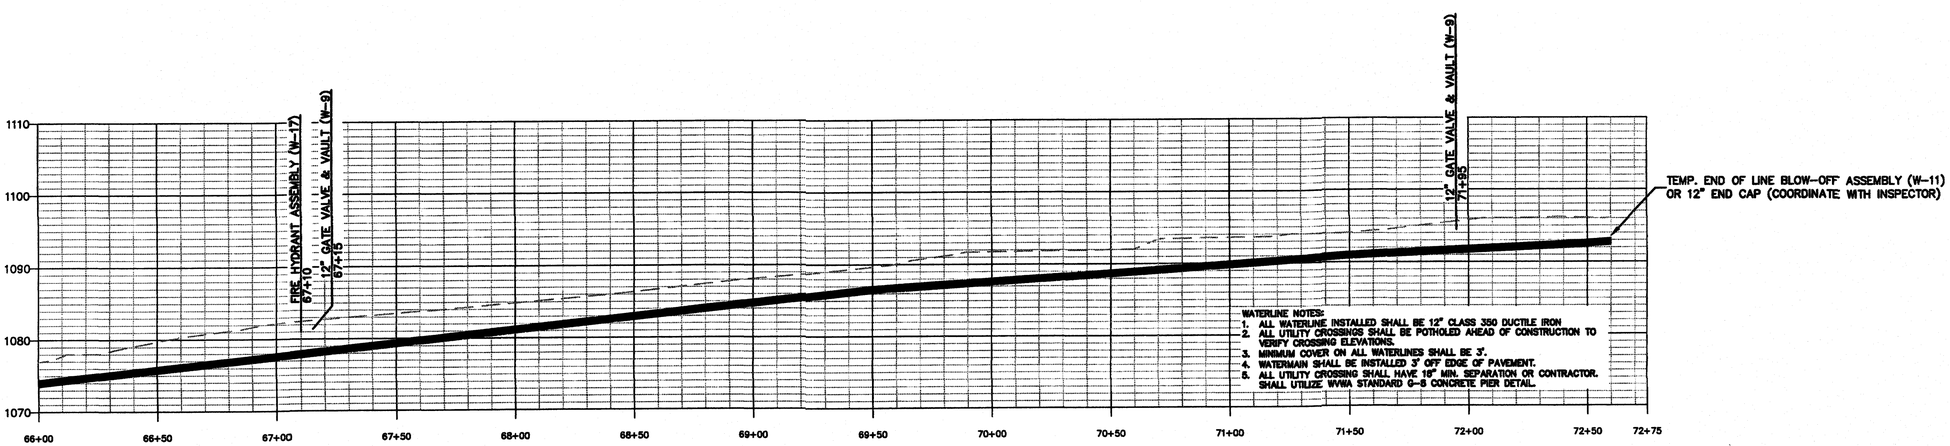

WATERLINE

SCALE
VERTICAL: 1"= 10'
HORIZONTAL: 1" = 30'

WESTERN VIRGINIA WATER AUTHORITY
ENGINEERING SERVICES
601 S JEFFERSON ST, SUITE 300
ROANOKE, VA 24011
540-853-5641 or 540-853-5770

COMMONWEALTH OF VIRGINIA
W. W. NICHOLAS ROBERTSON
Lic. No. 040292204
11/11/16
PROFESSIONAL ENGINEER

RUTROUGH ROAD WATER & SEWER EXTENSION PHASE 1

WATER PROFILES 4

Rev	Description	Date	By

Designed:
Drawn: AAS, DRJ
Checked: WNR
Approved: WNR
Date: 11-11-16
Project: