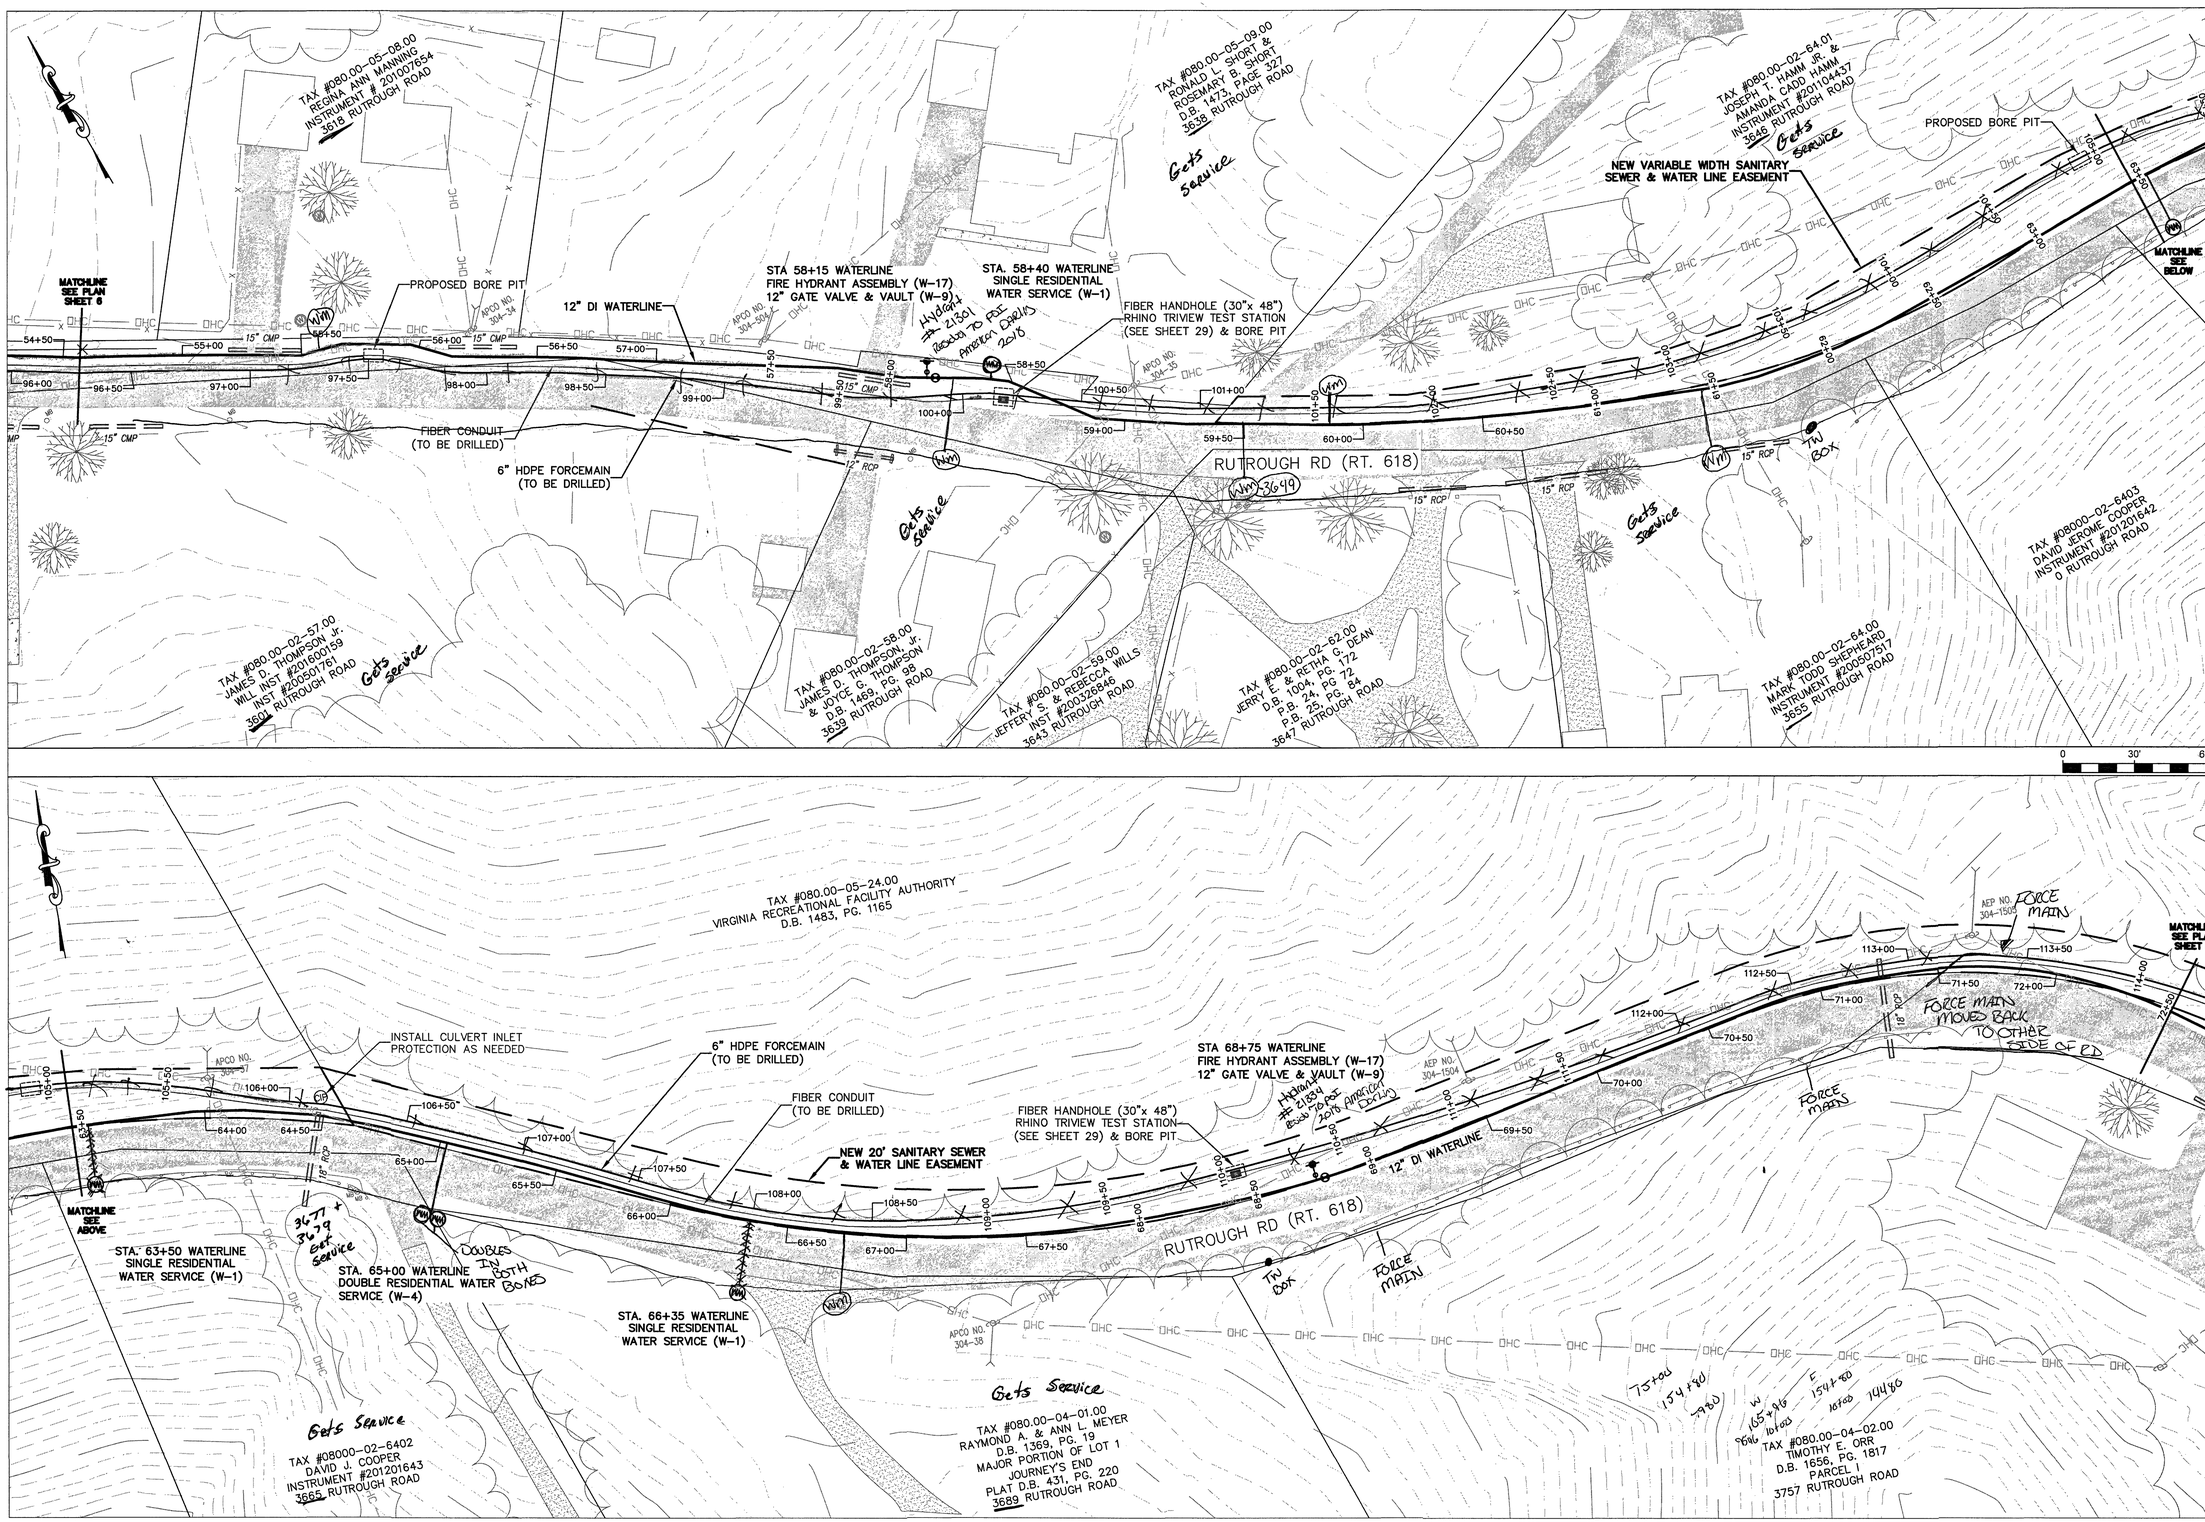

WESTERN VIRGINIA
WATER AUTHORITY

ENGINEERING SERVICES
601 S JEFFERSON ST, SUITE 300
ROANOKE, VA 24011
540-853-5770

RUTROUGH ROAD WATER & SEWER EXTENSION PHASE 2

PLAN

Rev	Description	Date	By
1	ADDED WATER SERVICES	11/1/17	DRJ

Designed: AAS
Drawn: DRJ, AAS
Checked: WNR
Approved:
Date: 9/24/17
Project: