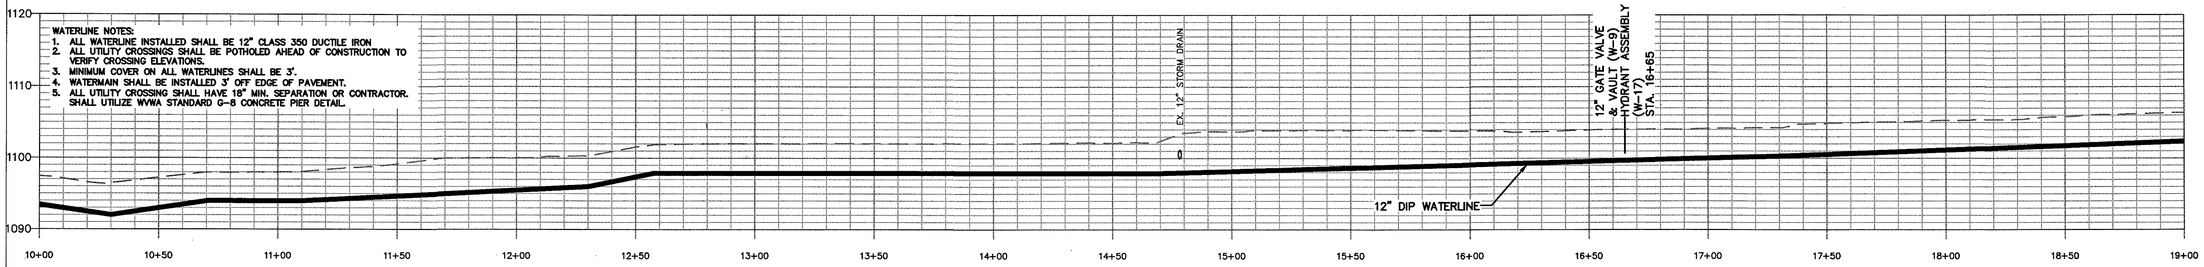

12" WATERRMAIN (NPS)

SCALE
VERTICAL: 1"= 10'
HORIZONTAL: 1" = 30'

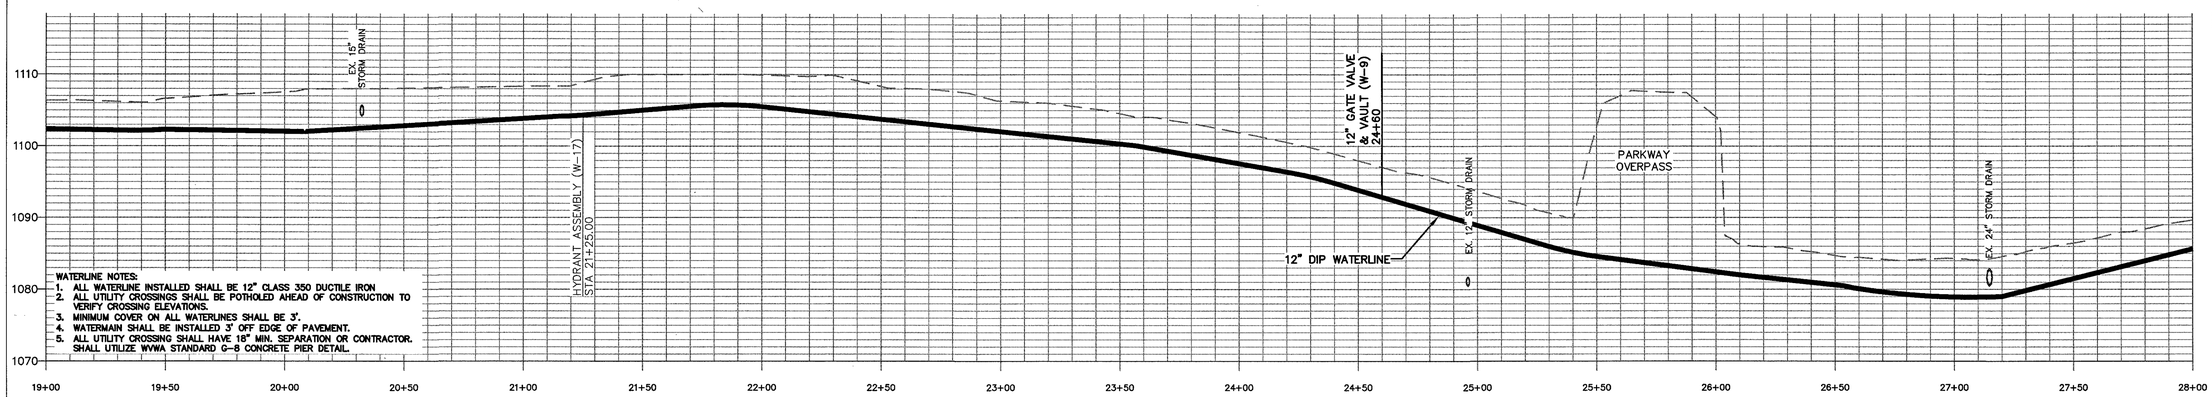

12" WATERRMAIN (NPS)

SCALE
VERTICAL: 1"= 10'
HORIZONTAL: 1" = 30'

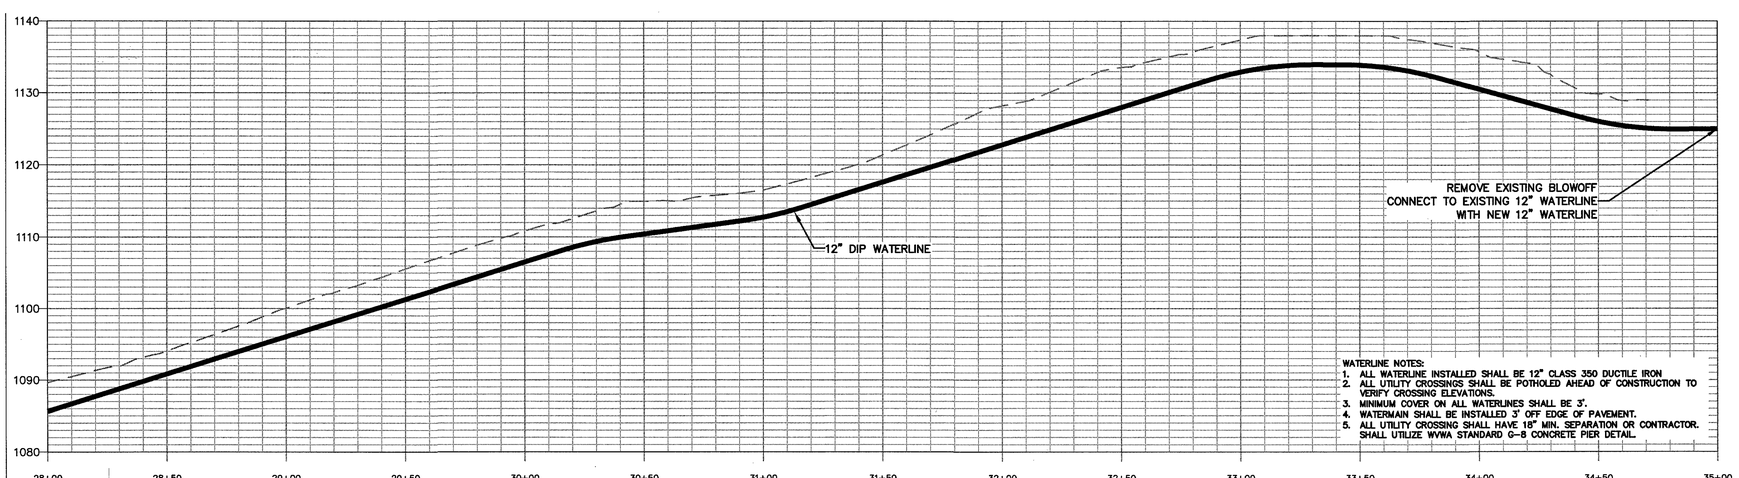

12" WATERRMAIN (NPS)

SCALE
VERTICAL: 1"= 10'
HORIZONTAL: 1" = 30'

WESTERN VIRGINIA WATER AUTHORITY
ENGINEERING SERVICES
601 S JEFFERSON ST, SUITE 300
ROANOKE, VA 24011
540-853-5770

COMMONWEALTH OF VIRGINIA
W. NICHOLAS ROBERTSON
Lic. No. 0402052204
9/24/17
PROFESSIONAL ENGINEER

RUTROUGH ROAD WATER & SEWER EXTENSION PHASE 2

WATER PROFILES (NPS)

Rev	Description	Date	By

Designed: AAS
Drawn: AAS
Checked: WNR
Approved:
Date: 9/24/17
Project:

11
Sheet 11 of 31