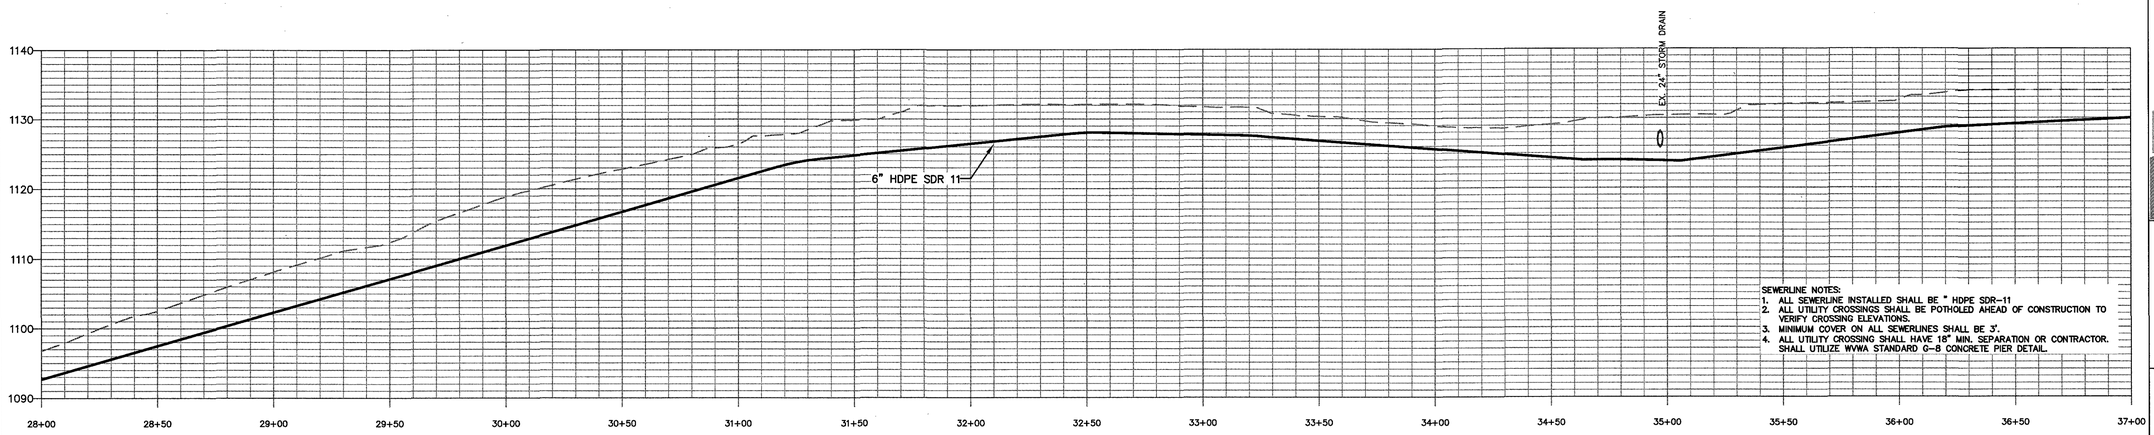

SEWER FORCEMAIN "A"

SCALE
VERTICAL: 1"= 10'
HORIZONTAL: 1" = 30'

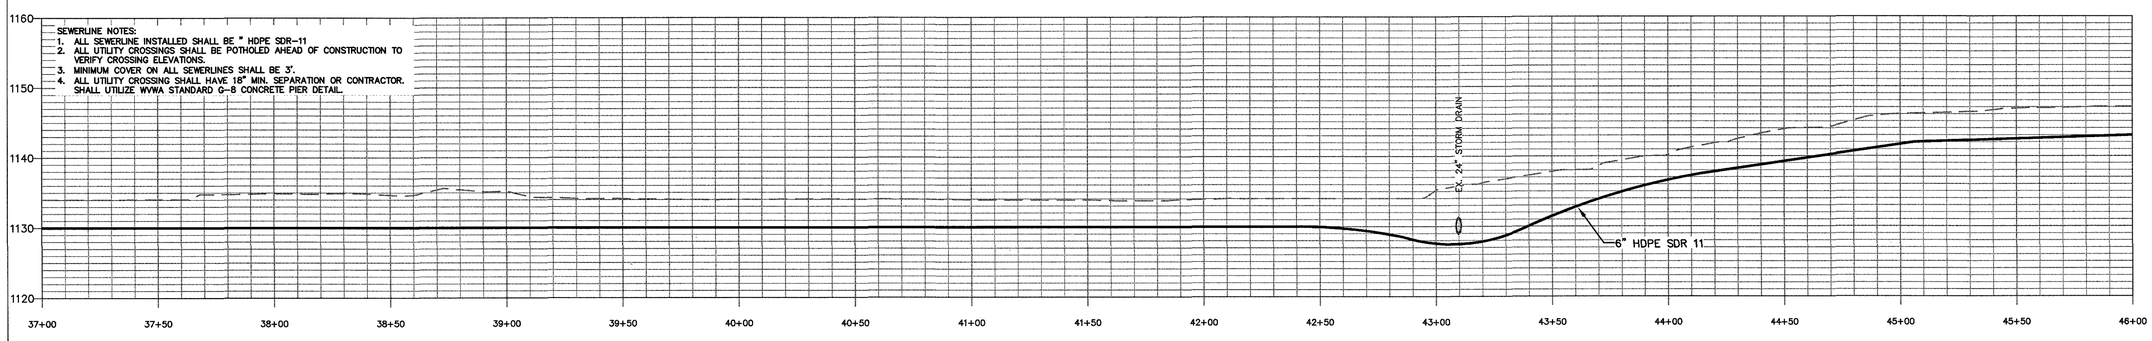

SEWER FORCEMAIN "A"

SCALE
VERTICAL: 1"= 10'
HORIZONTAL: 1" = 30'

WESTERN VIRGINIA WATER AUTHORITY
ENGINEERING SERVICES
601 S JEFFERSON ST, SUITE 300
ROANOKE, VA 24011
540-853-5770

RUTROUGH ROAD WATER & SEWER EXTENSION PHASE 2

SEWER PROFILE

Rev	Description	Date	By
1	MOVED 6" FM BELOW 24" SD	11/2/17	DRJ

Designed: AAS
Drawn: AAS
Checked: WNR
Approved:
Date: 9/24/17
Project: