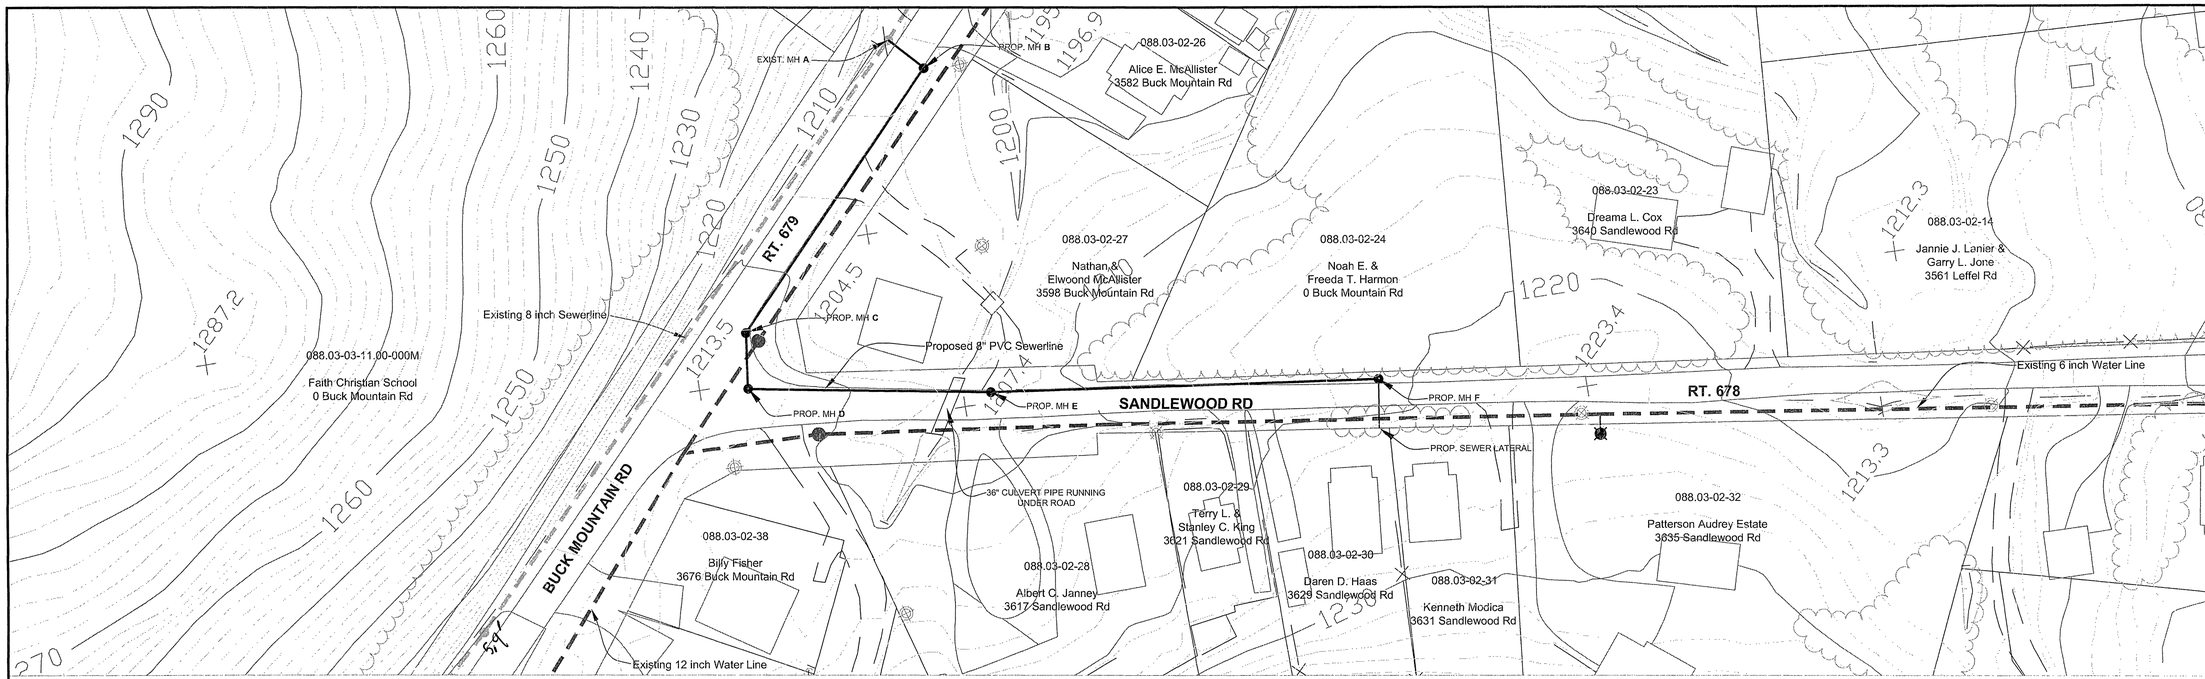

WESTERN VIRGINIA WATER AUTHORITY

ENGINEERING SERVICES

2012 SOUTH JEFFERSON STREET
ROANOKE, VIRGINIA 24014
PHONE: (540) 853-5641

COMMONWEALTH OF VIRGINIA
J. GREGORY REED
027721
REGISTERED PROFESSIONAL ENGINEER

GO OUT ONSITE W/ JIM 1/07/2008 per Greg
note sewer & contact, backing elev.
GET SHELF ELEVATIONS

LEGEND

- EXISTING SANITARY SEWER
- PROPOSED SANITARY SEWER
- EXISTING SANITARY SEWER MANHOLE
- PROPOSED SANITARY SEWER MANHOLE
- PROPOSED SANITARY SEWER EASEMENT
- PROPERTY LINE
- EXISTING FENCELINE

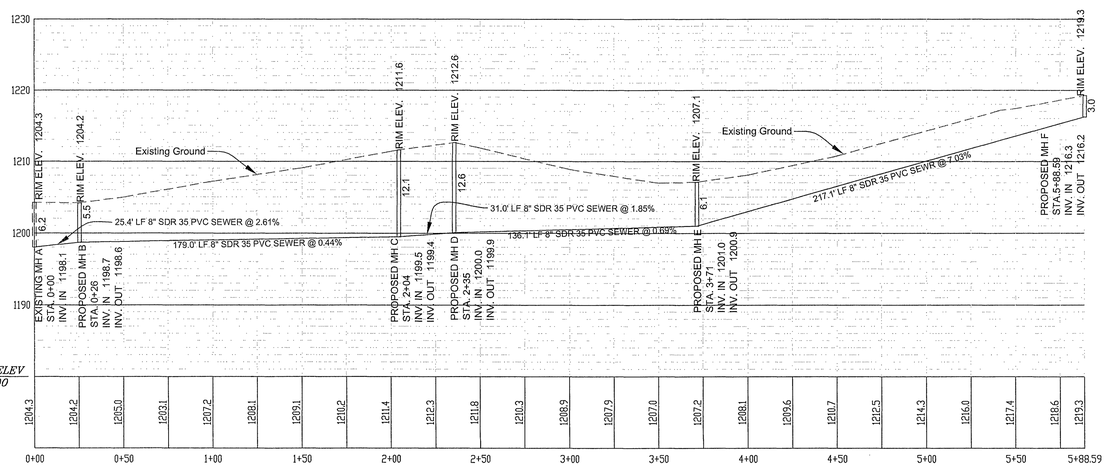

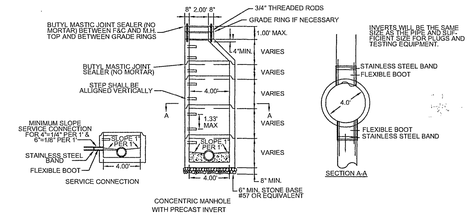

4' STANDARD MANHOLE FOR PIPE 15" OR SMALLER

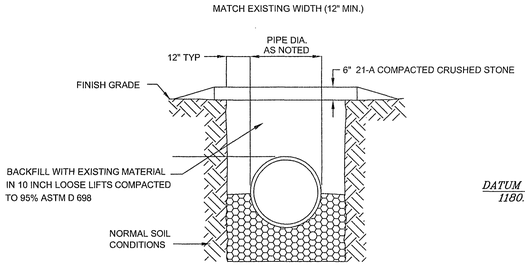

ROAD REPAIR DETAIL
NOT TO SCALE

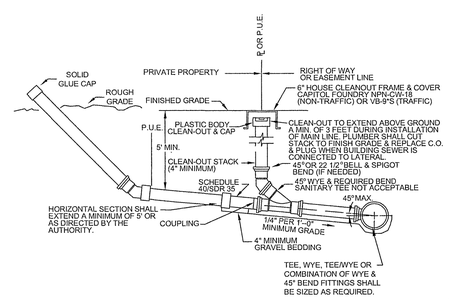

SANITARY SEWER LATERAL

40' 20' 0' 40' 80'
Scale : 1' = 40'

SCALE: HOR. 1 IN. = 40 FT.
VERT. 1 IN. = 10 FT.

NOTES:

1. ALL WORK SHALL CONFORM TO WESTERN VIRGINIA WATER AUTHORITY DESIGN & CONSTRUCTION STANDARDS LATEST EDITION.

SANDLEWOOD ROAD PROPOSED SEWER EXTENSION

Designed By:	AJC
Drawn By:	AJC
Checked By:	JGR
Date:	05/31/06
Scale:	AS NOTED
Plan #:	
Sheet:	1 OF 1

* - * - C:\DOCUMENTS AND SETTINGS\WAACZ\ PAGE 1 - 5/31/2006 9:57:47 AM