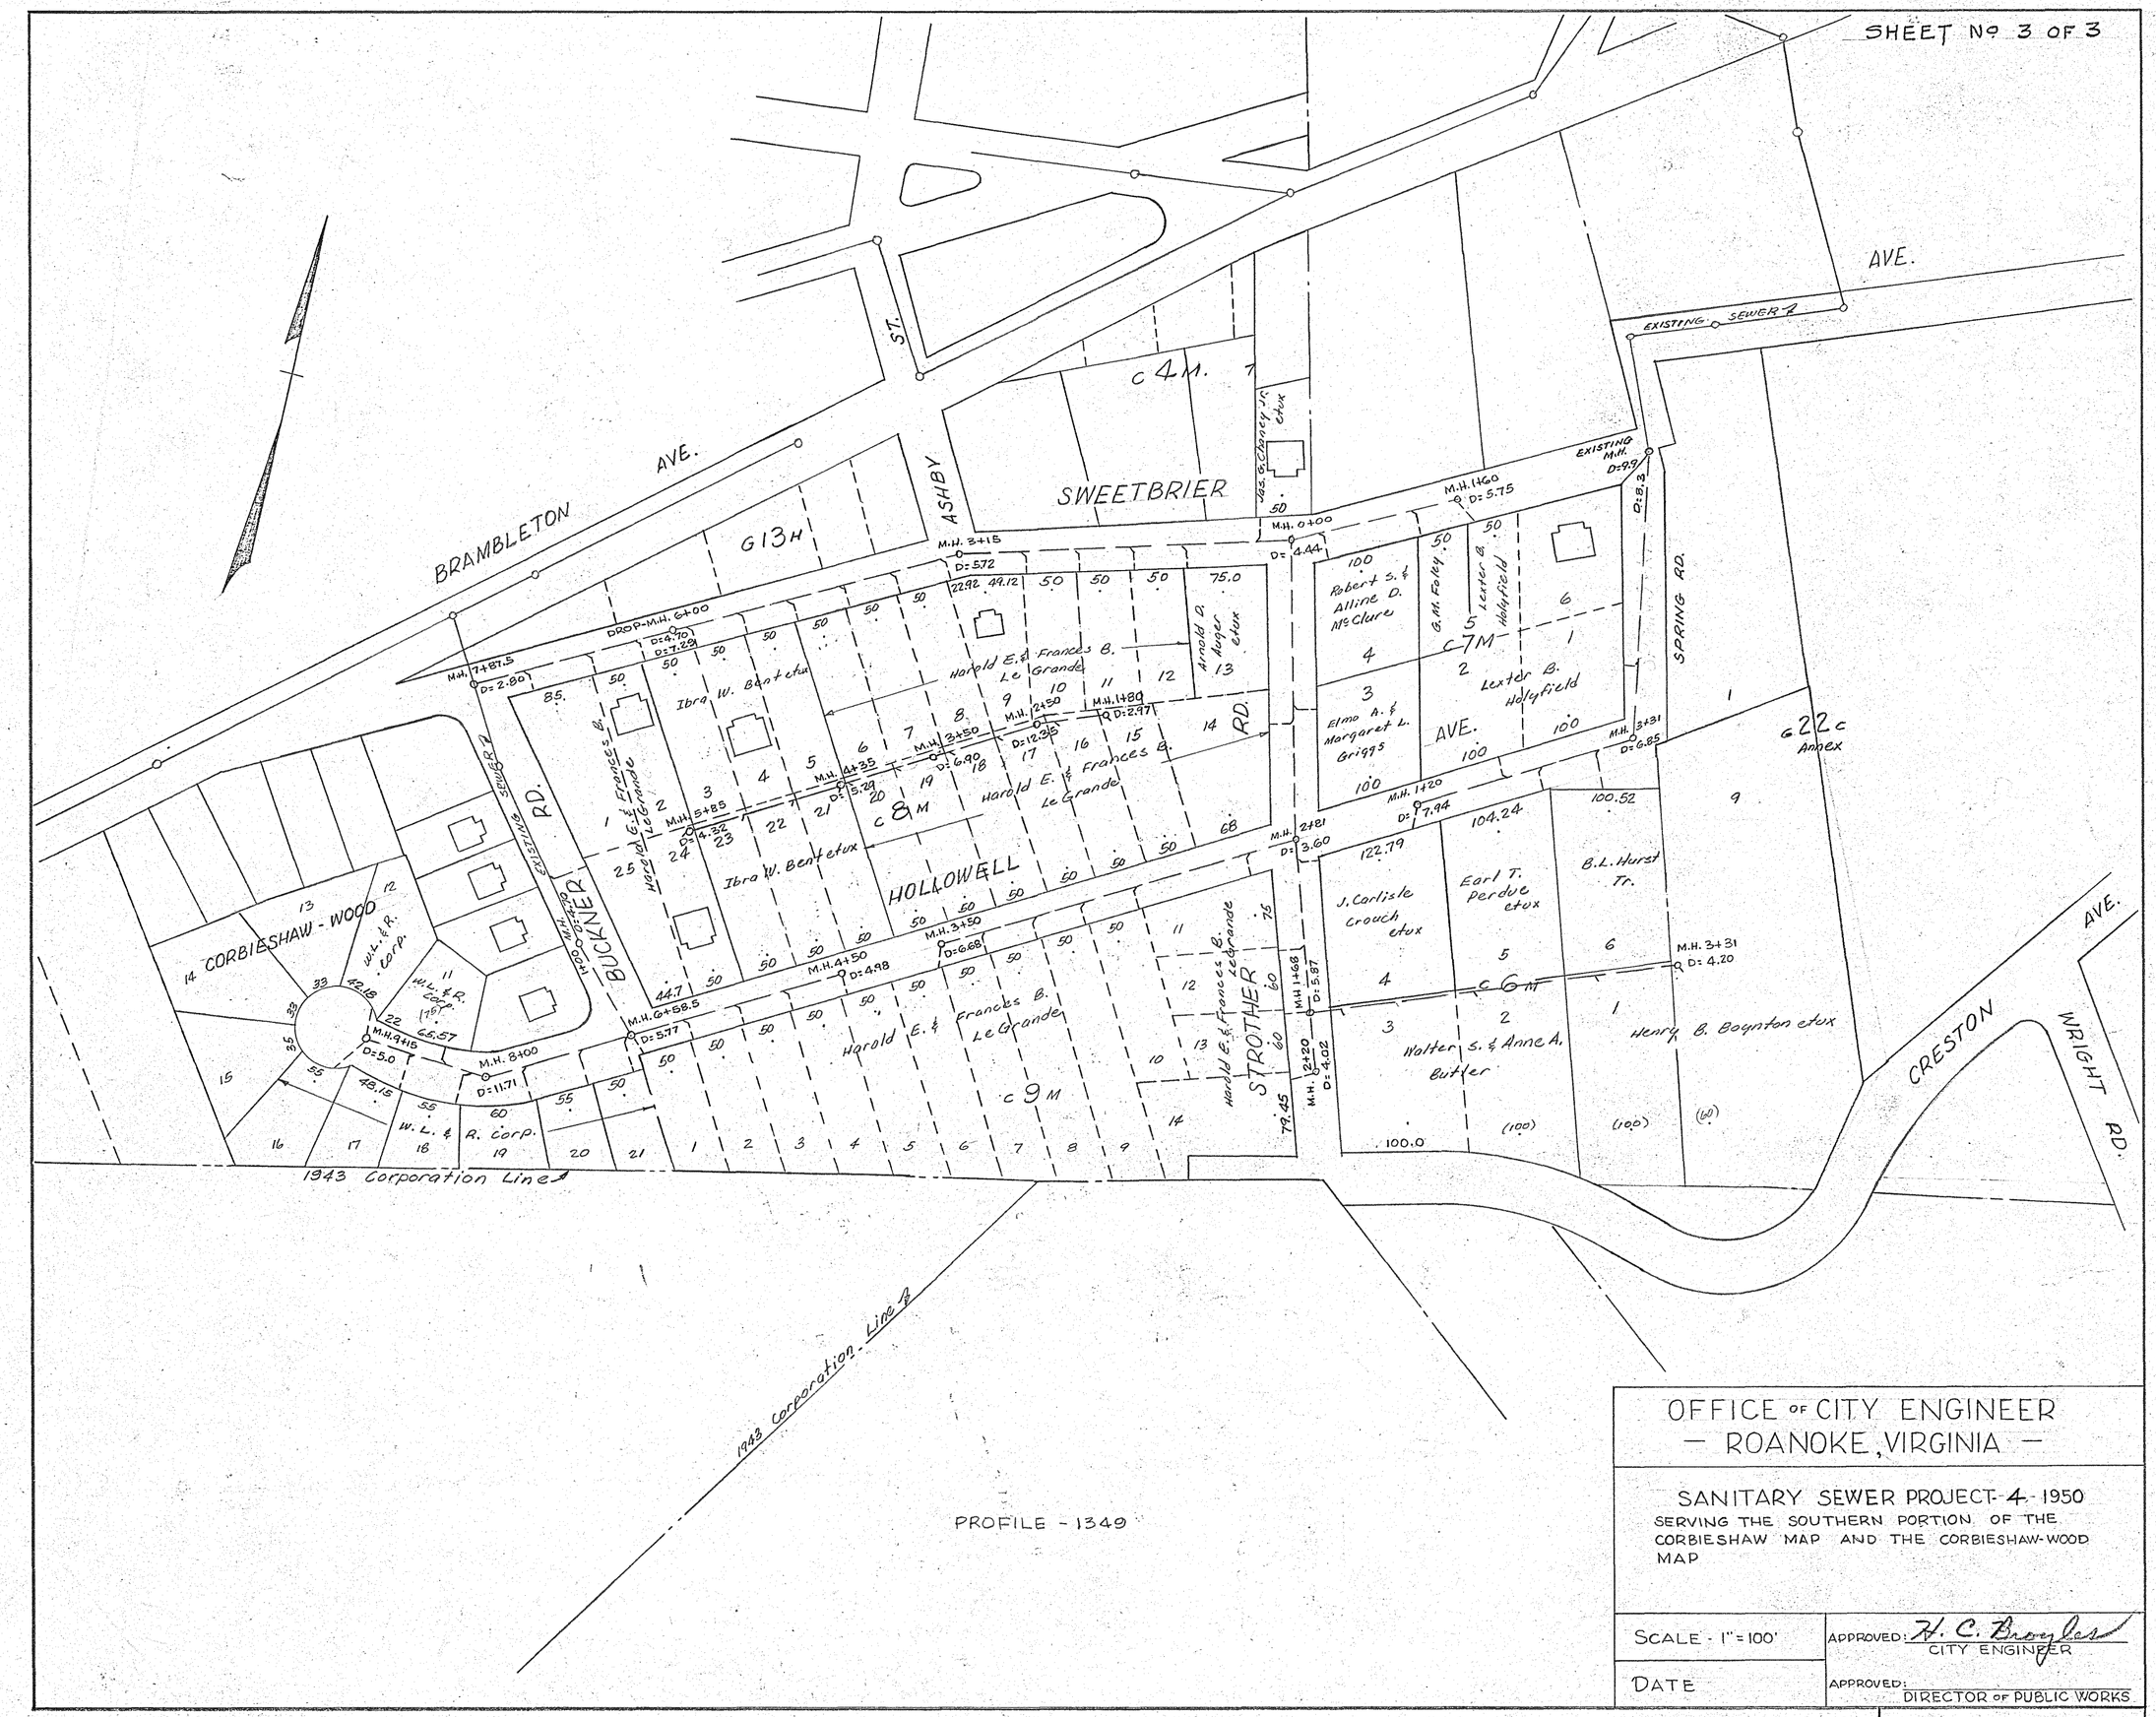

OFFICE OF CITY ENGINEER
— ROANOKE, VIRGINIA —

SANITARY SEWER PROJECT-4-1950
SERVING THE SOUTHERN PORTION OF THE CORBIESHAW MAP AND THE CORBIESHAW-WOOD MAP

SCALE - 1" = 100'	APPROVED: H. C. Broyles CITY ENGINEER
DATE	APPROVED: DIRECTOR OF PUBLIC WORKS

SHEET No 3 OF 3

PLAN No 3839-B