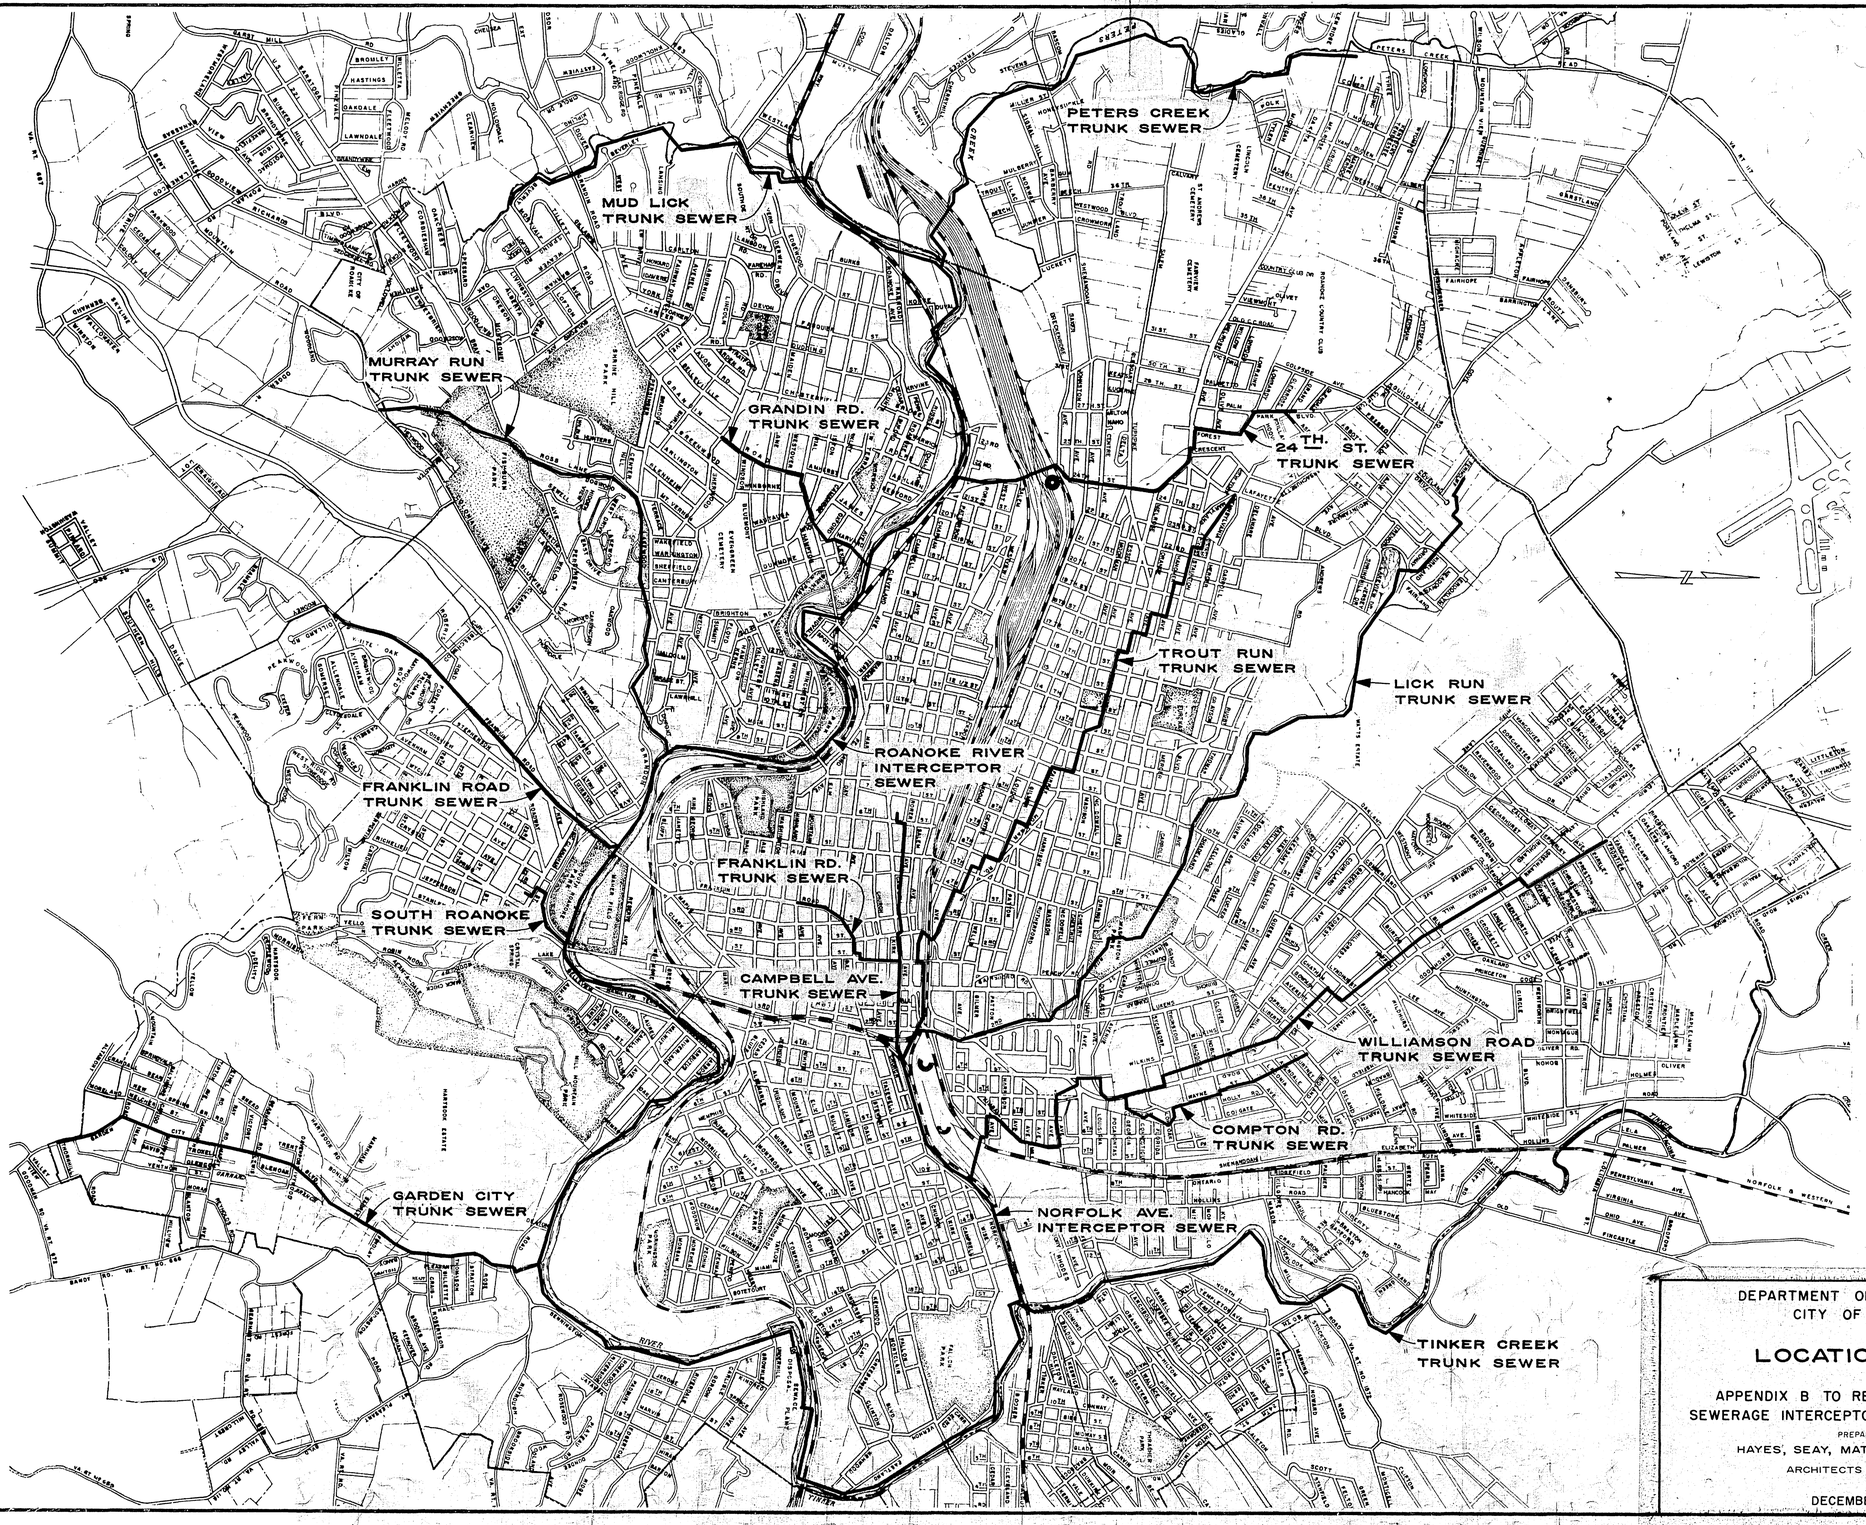

DEPARTMENT OF PUBLIC WORKS
CITY OF ROANOKE

LOCATION MAP

APPENDIX B TO REPORT ON SANITARY SEWERAGE INTERCEPTORS AND TRUNK MAINS

PREPARED BY
HAYES, SEAY, MATTERN & MATTERN
ARCHITECTS — ENGINEERS

DECEMBER, 1965